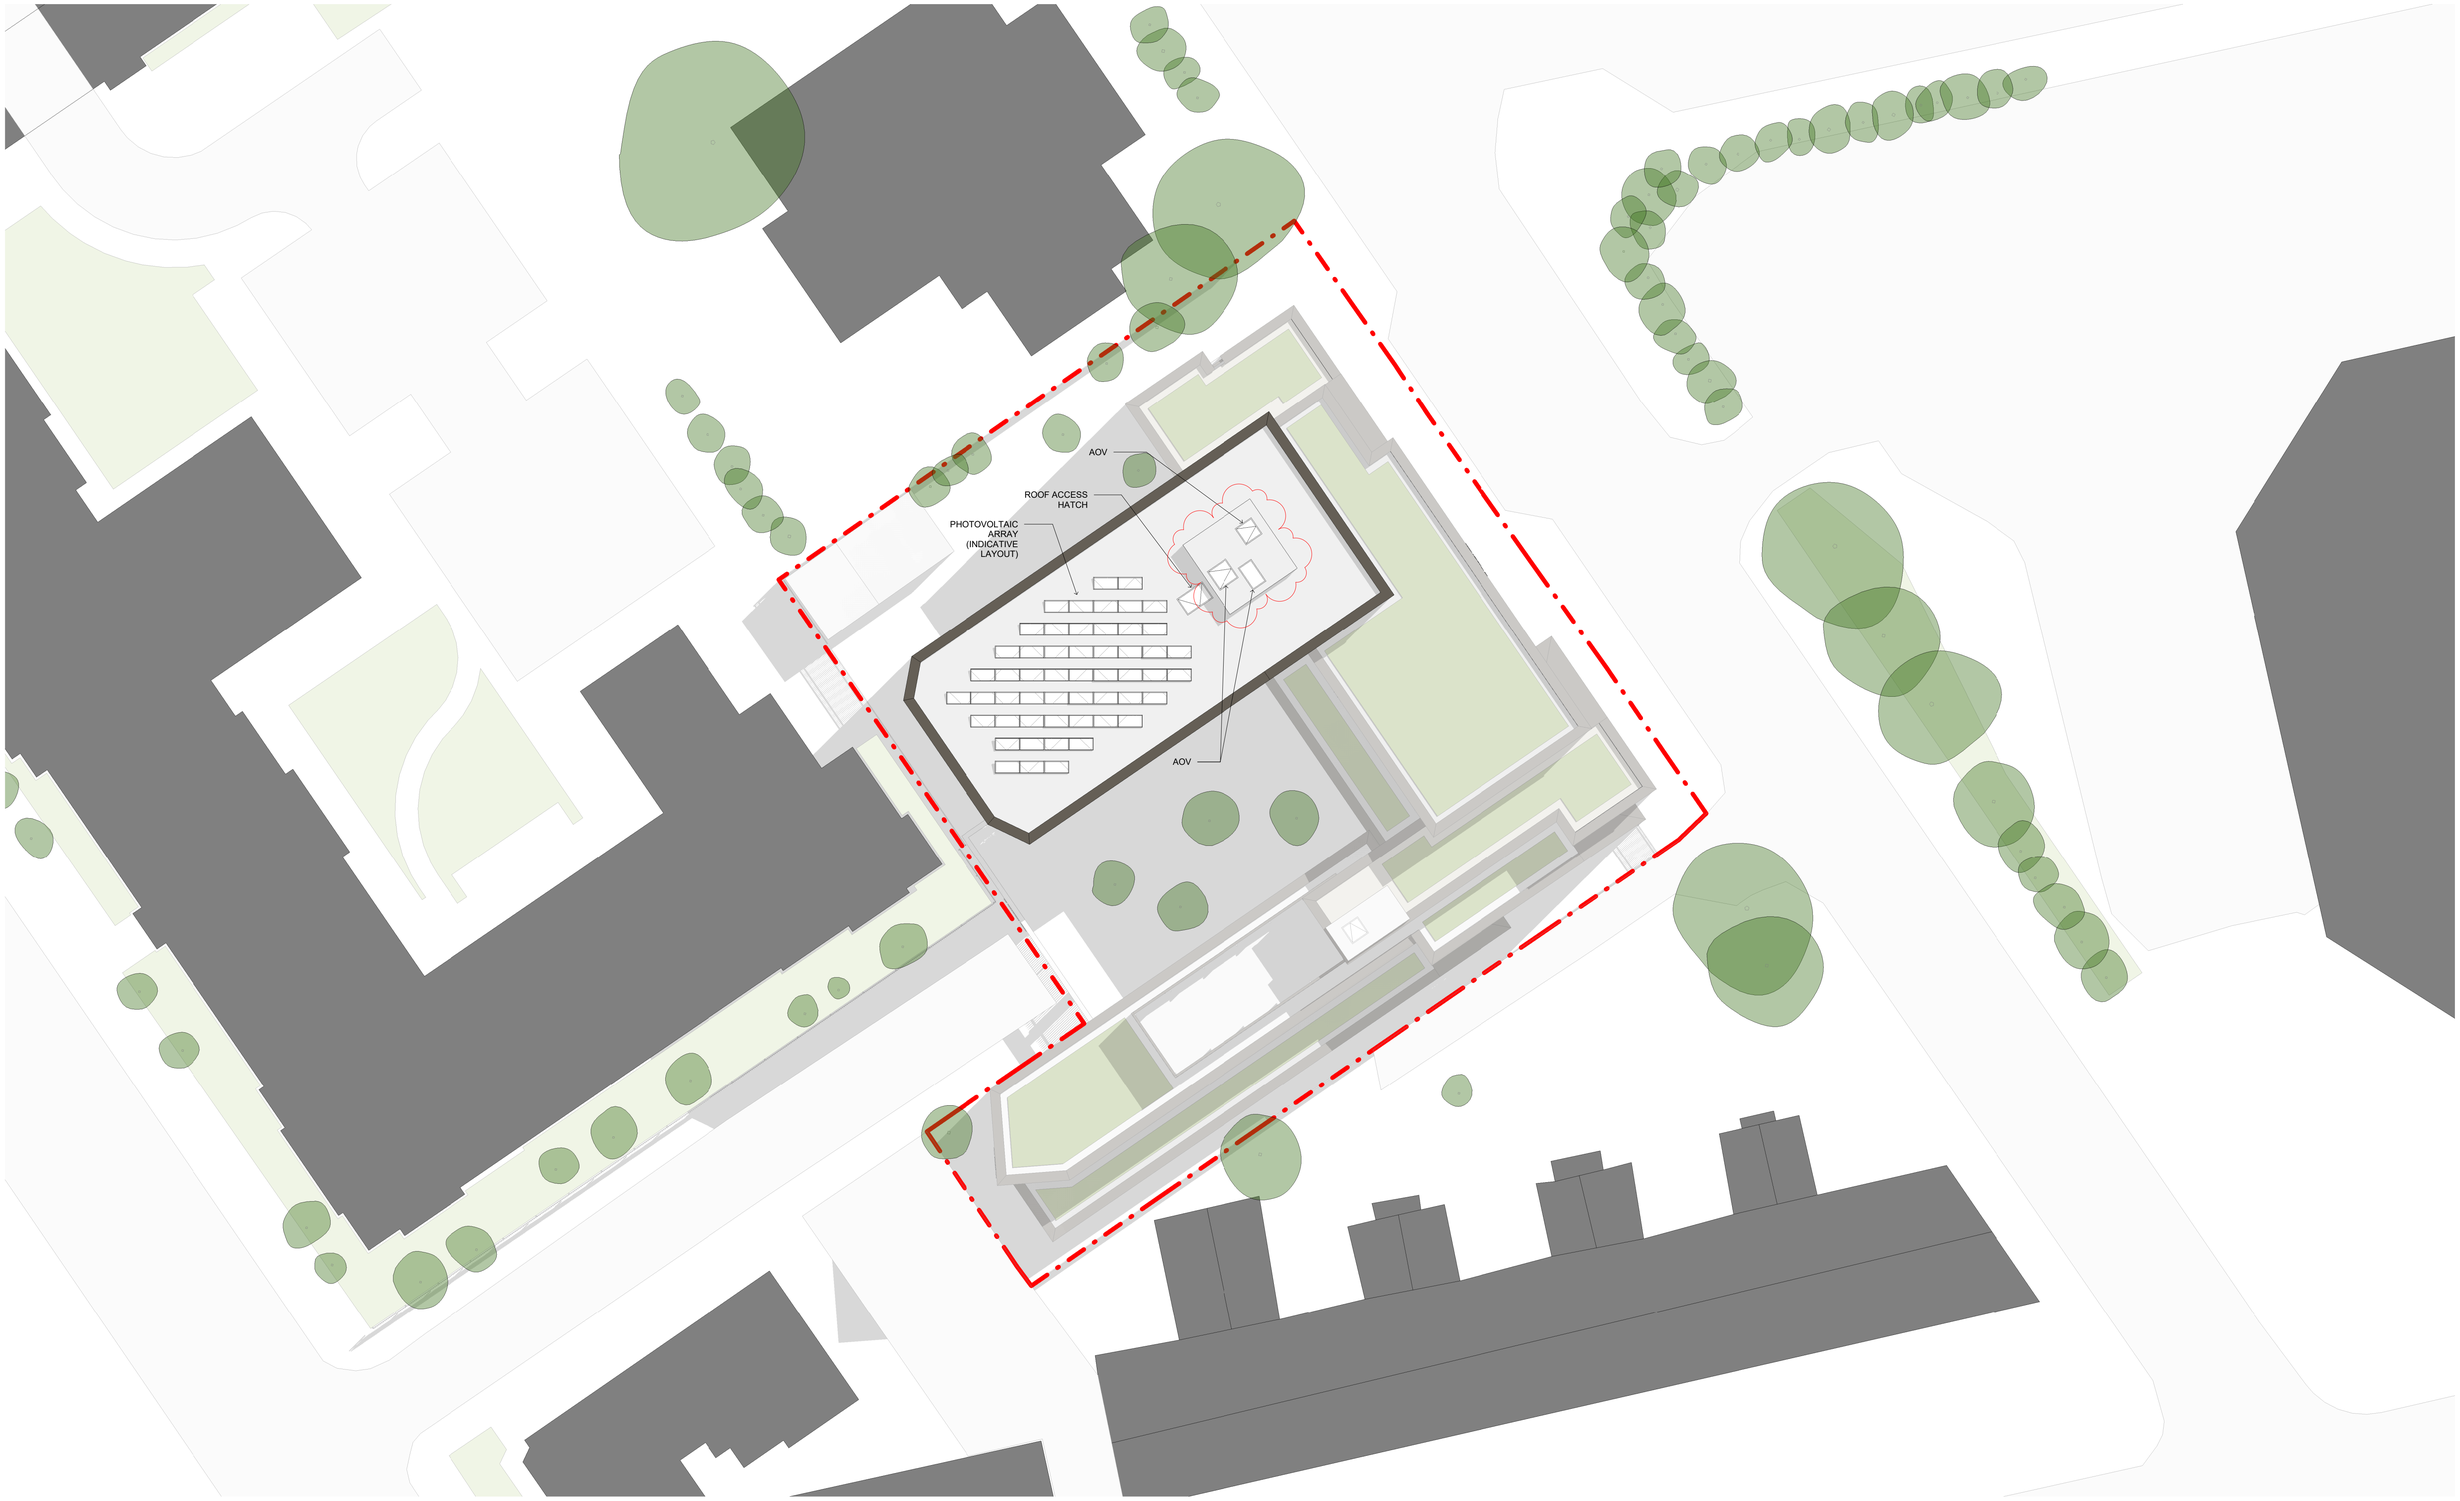


Roof Plan
1 : 200

Scale Bar 1:200
0 5 10

All dimensions are to be checked on site prior to manufacture or construction.

This drawing is to be read in conjunction with all relevant Structural Engineers and Mechanical & Electrical Engineers drawings and specification. Any discrepancies between drawings and site conditions are to be reported to the contract manager.

Copyright of this drawing and all the information it contains is vested in Lechler Hayes Ltd and no licence or assignment of any kind has been, or is, granted to any third party whether by provision of copies or original or otherwise unless agreed in writing.

Rev:	Description:	Date:
P01	Planning submission.	18.11.22
P02	Revised to address LPA comments.	28.04.23
P03	Block B lift overrun amended to suit core adjustments.	30.01.26

B
A

Architect:
Lechler Hayes Architects

Drawing Title:
Roof Plan

Project Name:
Carmoor Road for Tiger Developments Ltd

Status:	Scale:	Project No.	Drawing No.	Rev
PLANNING	**As indicated @ A1**	**2205**	**LHA-20-RF-DR-A-PL-016**	**P03**

© Lechler Hayes Ltd 2023