
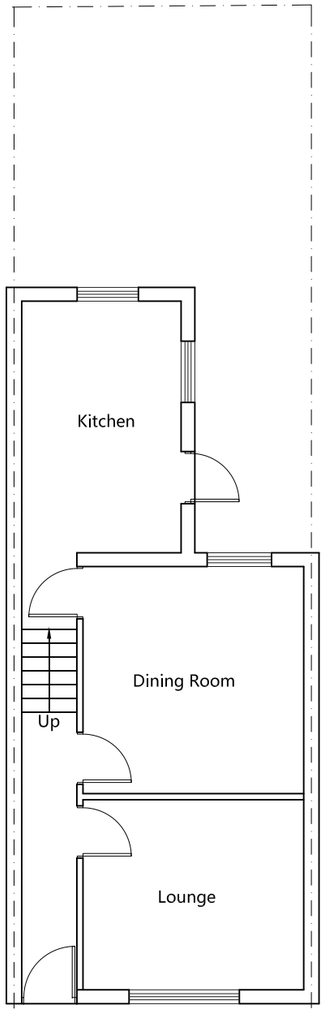



Proposed
Ground Floor Plan

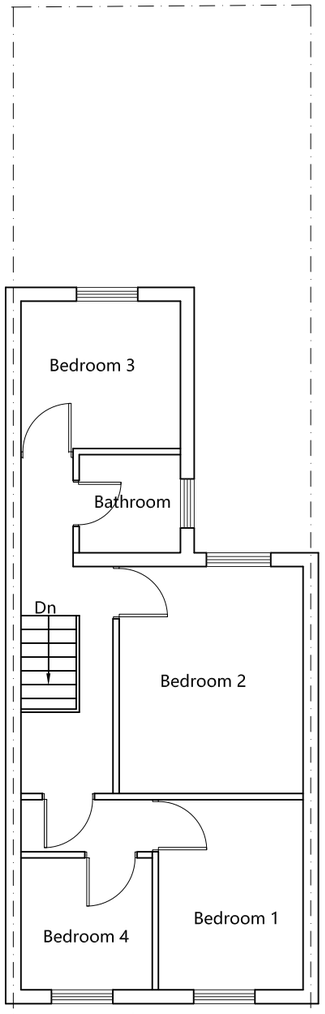


Proposed
First Floor Plan

Scale 1:100 0 1 2.5 5 10m

PLANNING STUDIO

**Project**

19 BERESFORD STREET
MANCHESTER M14 4SB

**Drawing**

PROPOSED PLANS

| **Dwg No.** | **Date** |
|---|---|
| 102 | NOVEMBER 2025 |

**Scale @ A3** 1:100