
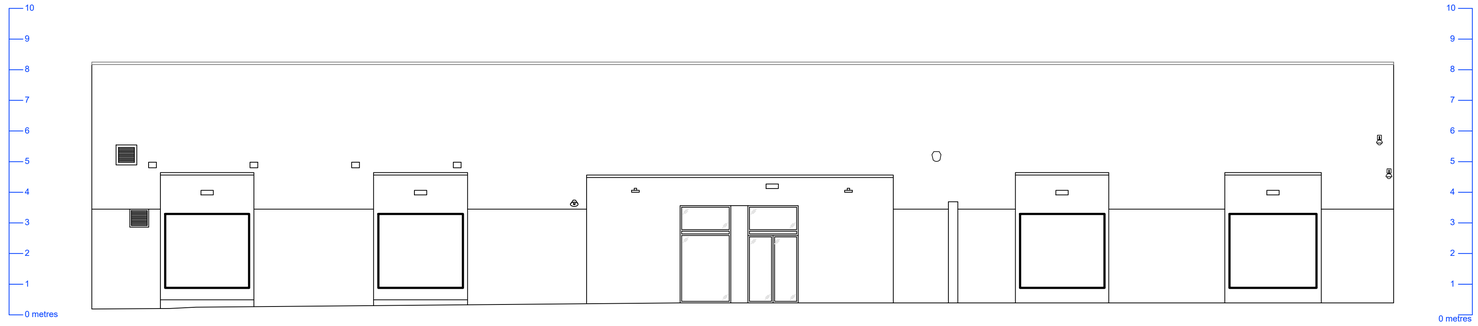


Existing West Elevation
1 : 100

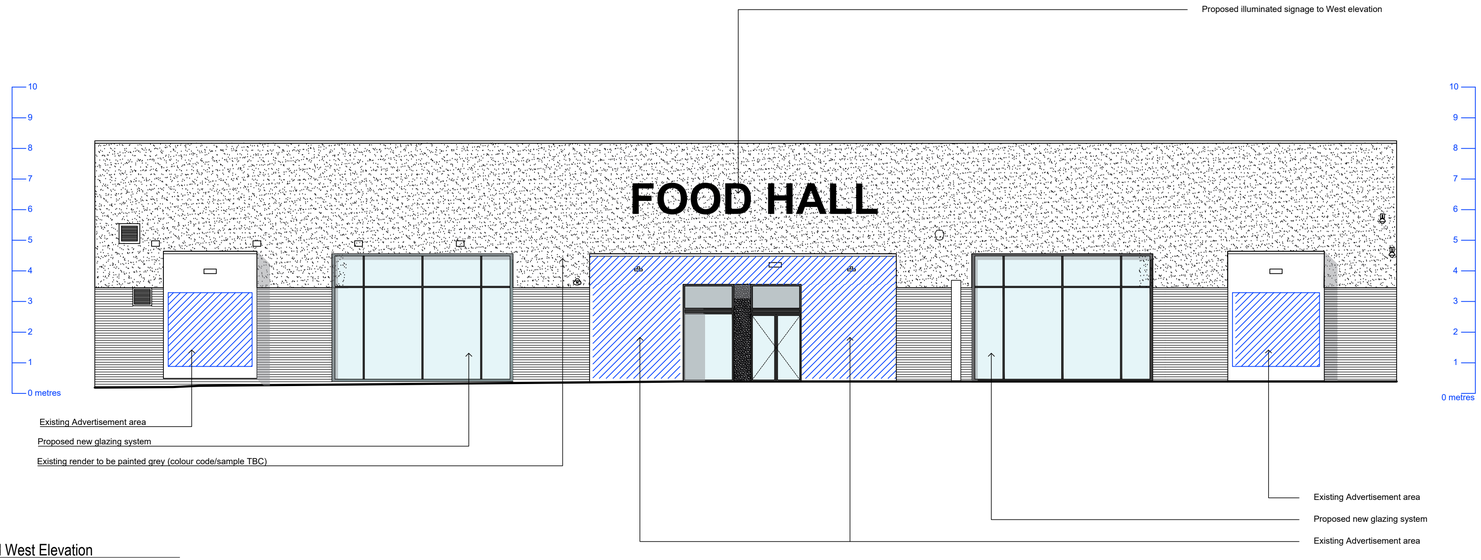

Proposed West Elevation
1 : 100

No part of this drawing or data file may be reproduced without prior written permission of the Manchester City Council or approved representative.

1:100
0 2m 4m 6m 8m 10m

LEGEND

MANCHESTER CITY COUNCIL

Capital Programmes Division

Manchester City Council
PO Box 532, Town Hall
Manchester
M60 2LA

DRAWING STATUS: PLANNING

PROPERTY TITLE
Gorton Retail Market
Garratt Way, Manchester
M18 8LD

UPRN: 010070865848
DFE NO.: -

PROJECT TITLE
Gorton Market - Internal Alterations for Food Hall

DRAWING TITLE
Existing and proposed West elevation (To Tesco)

JOB NO.: OT 46019.1
DATE: 10/11/2025
REV: _

SCALE: 1:100 @ A1
AUTHOR: JC
CHECKED BY
APPROVED BY

DRAWING NO.: GRM-MCC-B01-ZZ-DR-A-0113