
The Harris Partnership Ltd does not accept liability for any deviation from our drawings or specification. This drawing is copyright and may not be reproduced or shared in whole or part without written authority. Do not scale off this drawing.

Rev	Date	Description	Drawn	Chkd
P01	15.12.25	Planning Submission	CW	AV

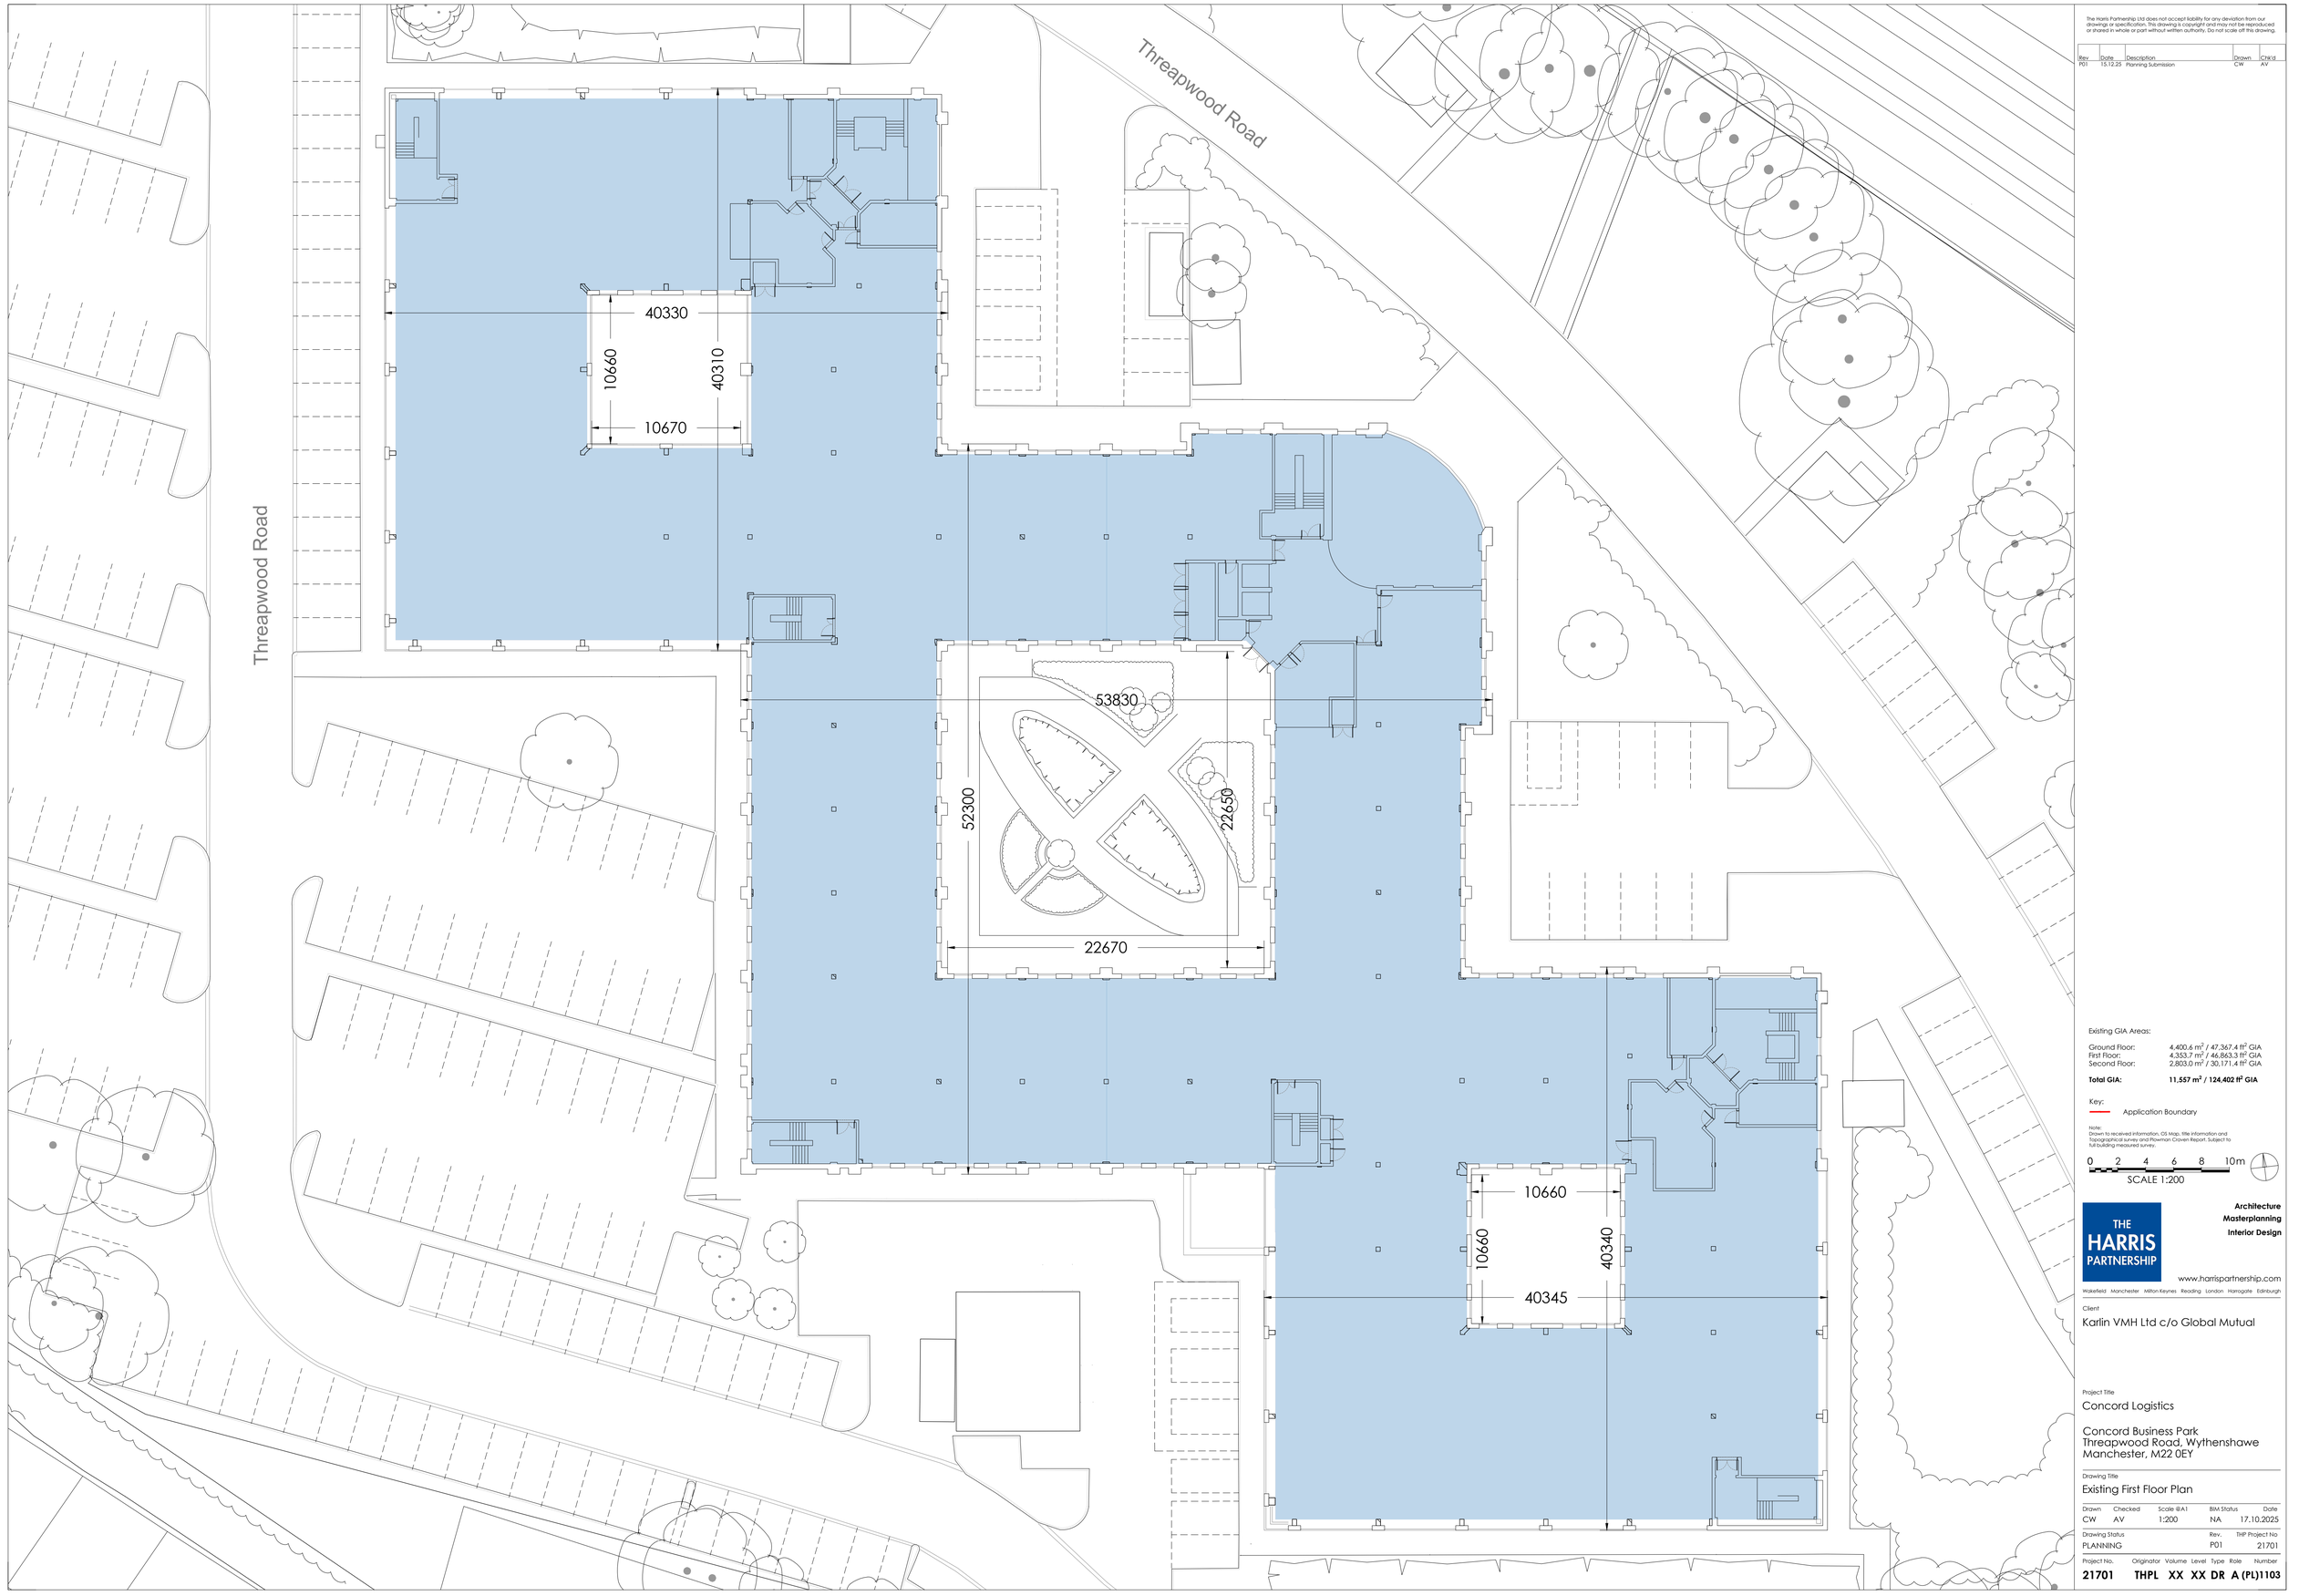

Existing GIA Areas:

Ground Floor:	4,400.6 m² / 47,367.4 ft² GIA
First Floor:	4,353.7 m² / 46,863.3 ft² GIA
Second Floor:	2,803.0 m² / 30,171.4 ft² GIA
Total GIA:	**11,557 m² / 124,402 ft² GIA**

Key:

Application Boundary

Note:
Drawn to received information, OS Map, title information and Topographical survey and Plowman Craven Report. Subject to full building measured survey.

THE HARRIS PARTNERSHIP

Architecture
Masterplanning
Interior Design

www.harrispartnership.com

Wakefield Manchester Milton Keynes Reading London Harrogate Edinburgh

Client

Karlin VMH Ltd c/o Global Mutual

Project Title

Concord Logistics

Concord Business Park
Threapwood Road, Wythenshawe
Manchester, M22 0EY

Drawing Title

Existing First Floor Plan

Drawn	Checked	Scale @A1	BIM Status	Date
CW	AV	1:200	NA	17.10.2025

Drawing Status	Rev.	THP Project No
PLANNING	P01	21701

Project No.	Originator	Volume	Level	Type	Role	Number
21701	**THPL**	**XX**	**XX**	**DR**	**A**	**(PL)1103**