Scale: 1/100

0 1 2 4 10m


CALDERPEEL.COM

© CALDERPEEL ARCHITECTS LTD


NOTE: DO NOT SCALE FROM THIS DRAWING

REV	DESCRIPTION	DATE	DRAWN
A	general amendments	19.09.25	CP
B	general amendments	20.11.25	CP


HOUSE TYPE D - PART M(4) 2

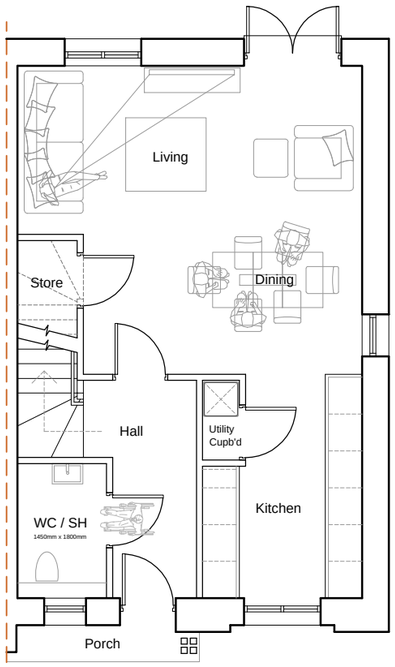

GROUND FLOOR
48.8sqm / 525sqft

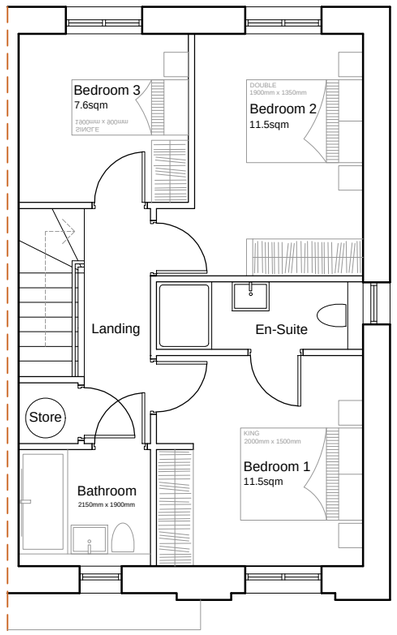

FIRST FLOOR
48.8sqm / 525sqft

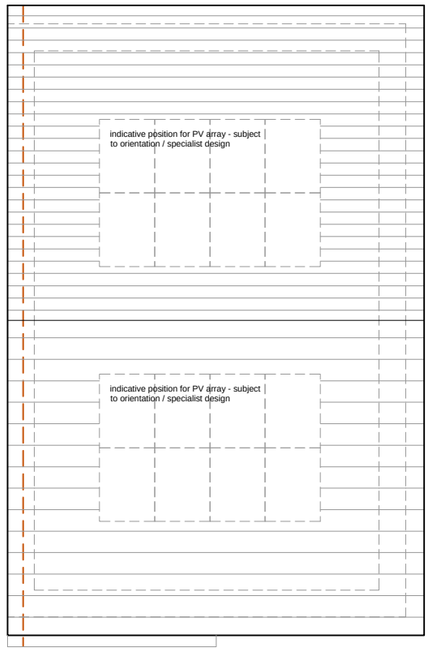


ROOF PLAN

TOTAL GIA
97.6sqm / 1050sqft



FRONT ELEVATION

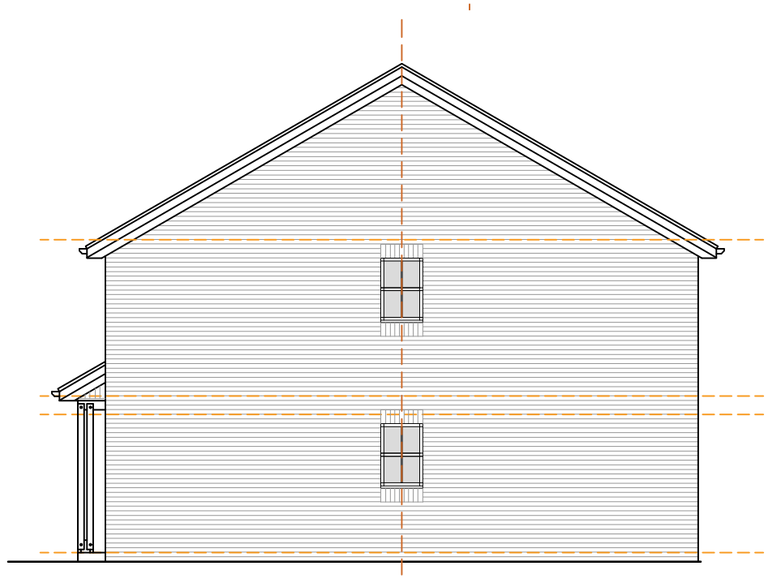

SIDE ELEVATION



REAR ELEVATION

CHESHIRE
Market Court
20-24 Church St
Altrincham
WA14 4DW
0161 929 7622

SHEFFIELD
Acero
1 Concourse Way
Sheffield
S1 2BJ
0114 212 9035

ELSA ROAD, FORMER LEVENSHULME CRICKET CLUB

SOUTHWAY HOUSING TRUST

HOUSE TYPE D - PROPOSED PLANS & ELEVATIONS
DWG: 23118 (PL) 130 B
DATE: 24.02.25
SCALE: 1:100 @ A3 DRAWN: CP

CALDERPEEL ARCHITECTS