


P03B
perforated aluminium sheet_ 60 degress triangular pitch with flats

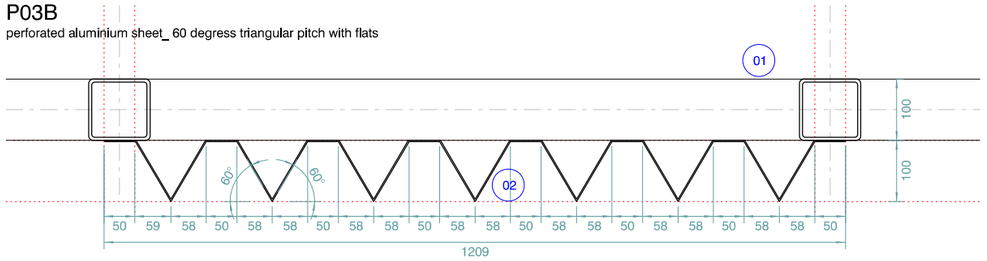


P03C
perforated aluminium sheet_ 60 degress triangular pitch with flats

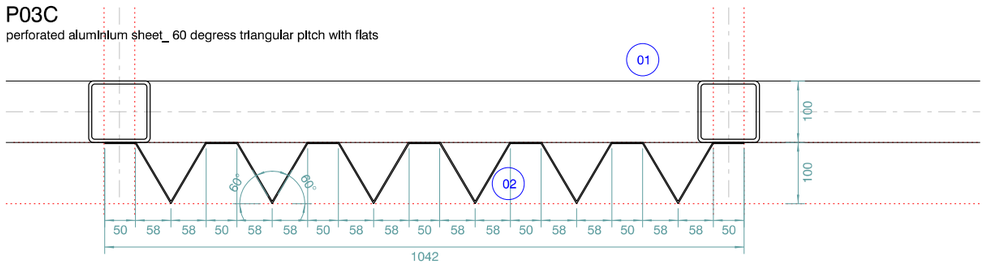


P01-door
perforated aluminium sheet_ 32degress triangular pitch with flats

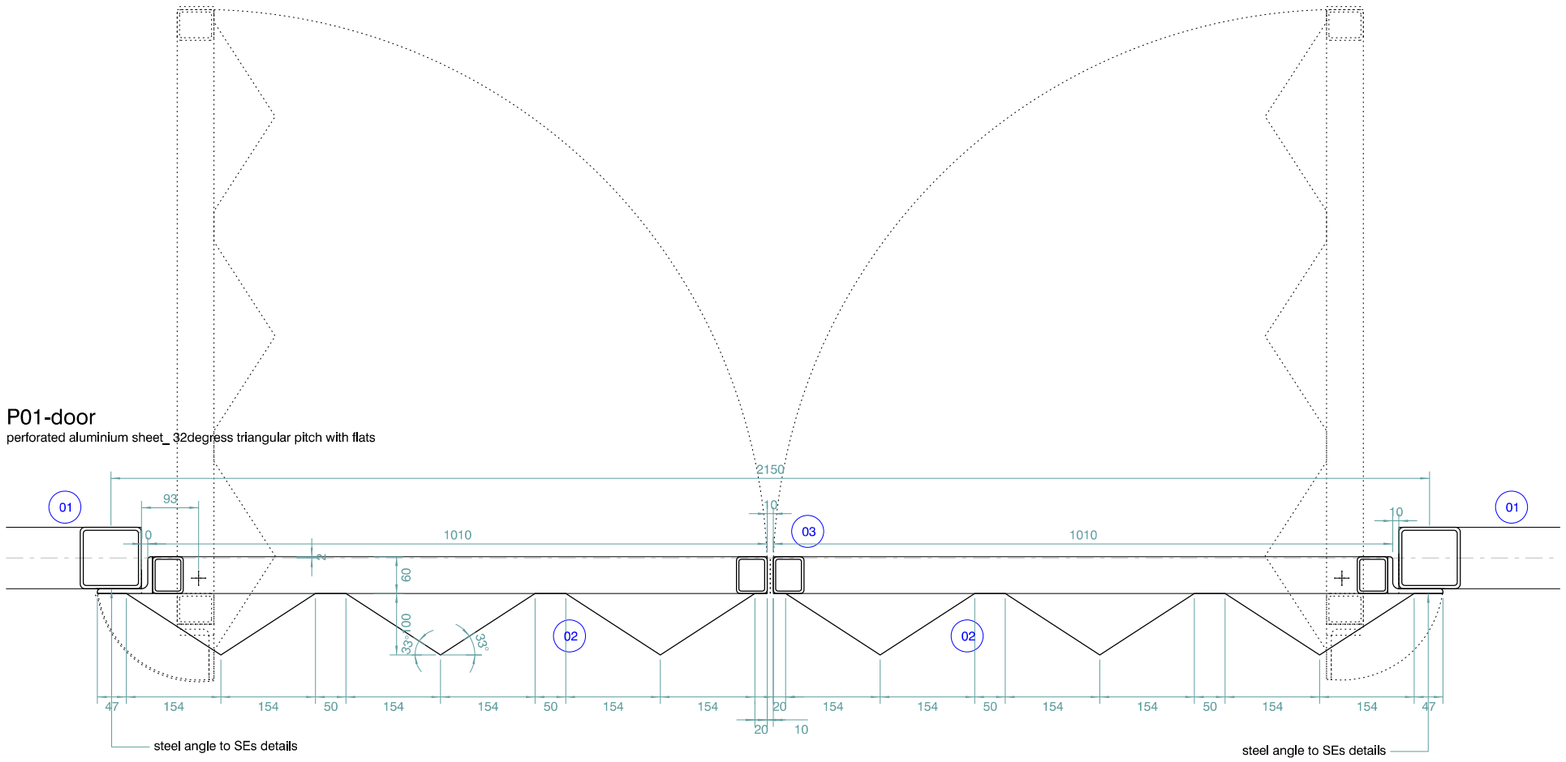

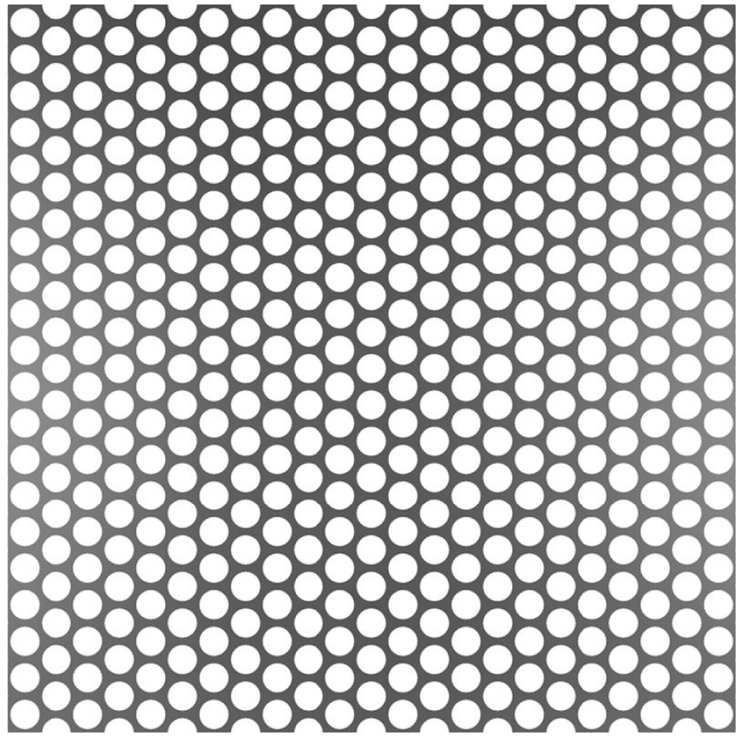

1.5mm perforated aluminium sheet R8/T10 on a triangular pitch with flats (58% open area).

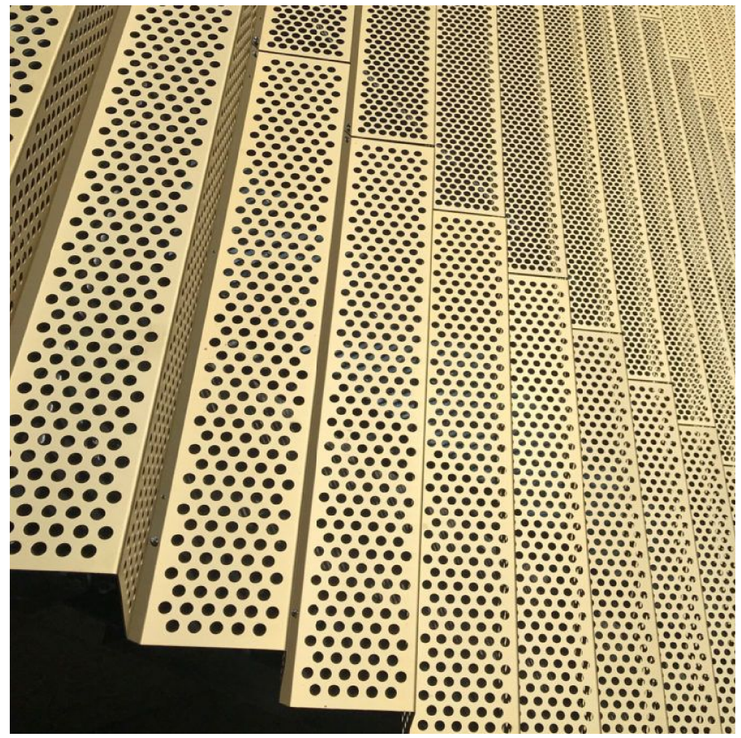

PRECEDENT_ perforated aluminium sheet on a triangular pitch

revision:	date:	note:
P01	2026.02.09	preliminary first issue
P02	2026.02.13	additional access to gym's plant

01 freestanding steel structure, to SEs details. Proprietary metal paint fro external use, RAL 7006 Beige grey colour

02 1.5mm perforated aluminium sheet R8/T10 on a triangular pitch with flats (58% open area). Anodised finish to match host building window frames colour. Fixings to manufacturer's and SEs details, to match screen colour.

03 steel double pivot door clad with 1.5mm perforated aluminium sheet R8/T10 on a triangular pitch with flats (58% open area). Anodised finish to match host building window frames colour. Fixings to manufacturer's and SEs details, to match screen colour.

© stephenson hamilton risley STUDIO ltd. do not scale from this drawing

project
Oldham Street, Manchester

job no.
7708

title
proposed roof plant screen- plan details

scale
1:10 @ A3

drawing no.
7708-al(05)313

stephenson hamilton risley
STUDIO

3 riverside mews
4 commercial street
manchester, M15 4RQ
www.shr.studio
email@shr.studio
0161 832 0244