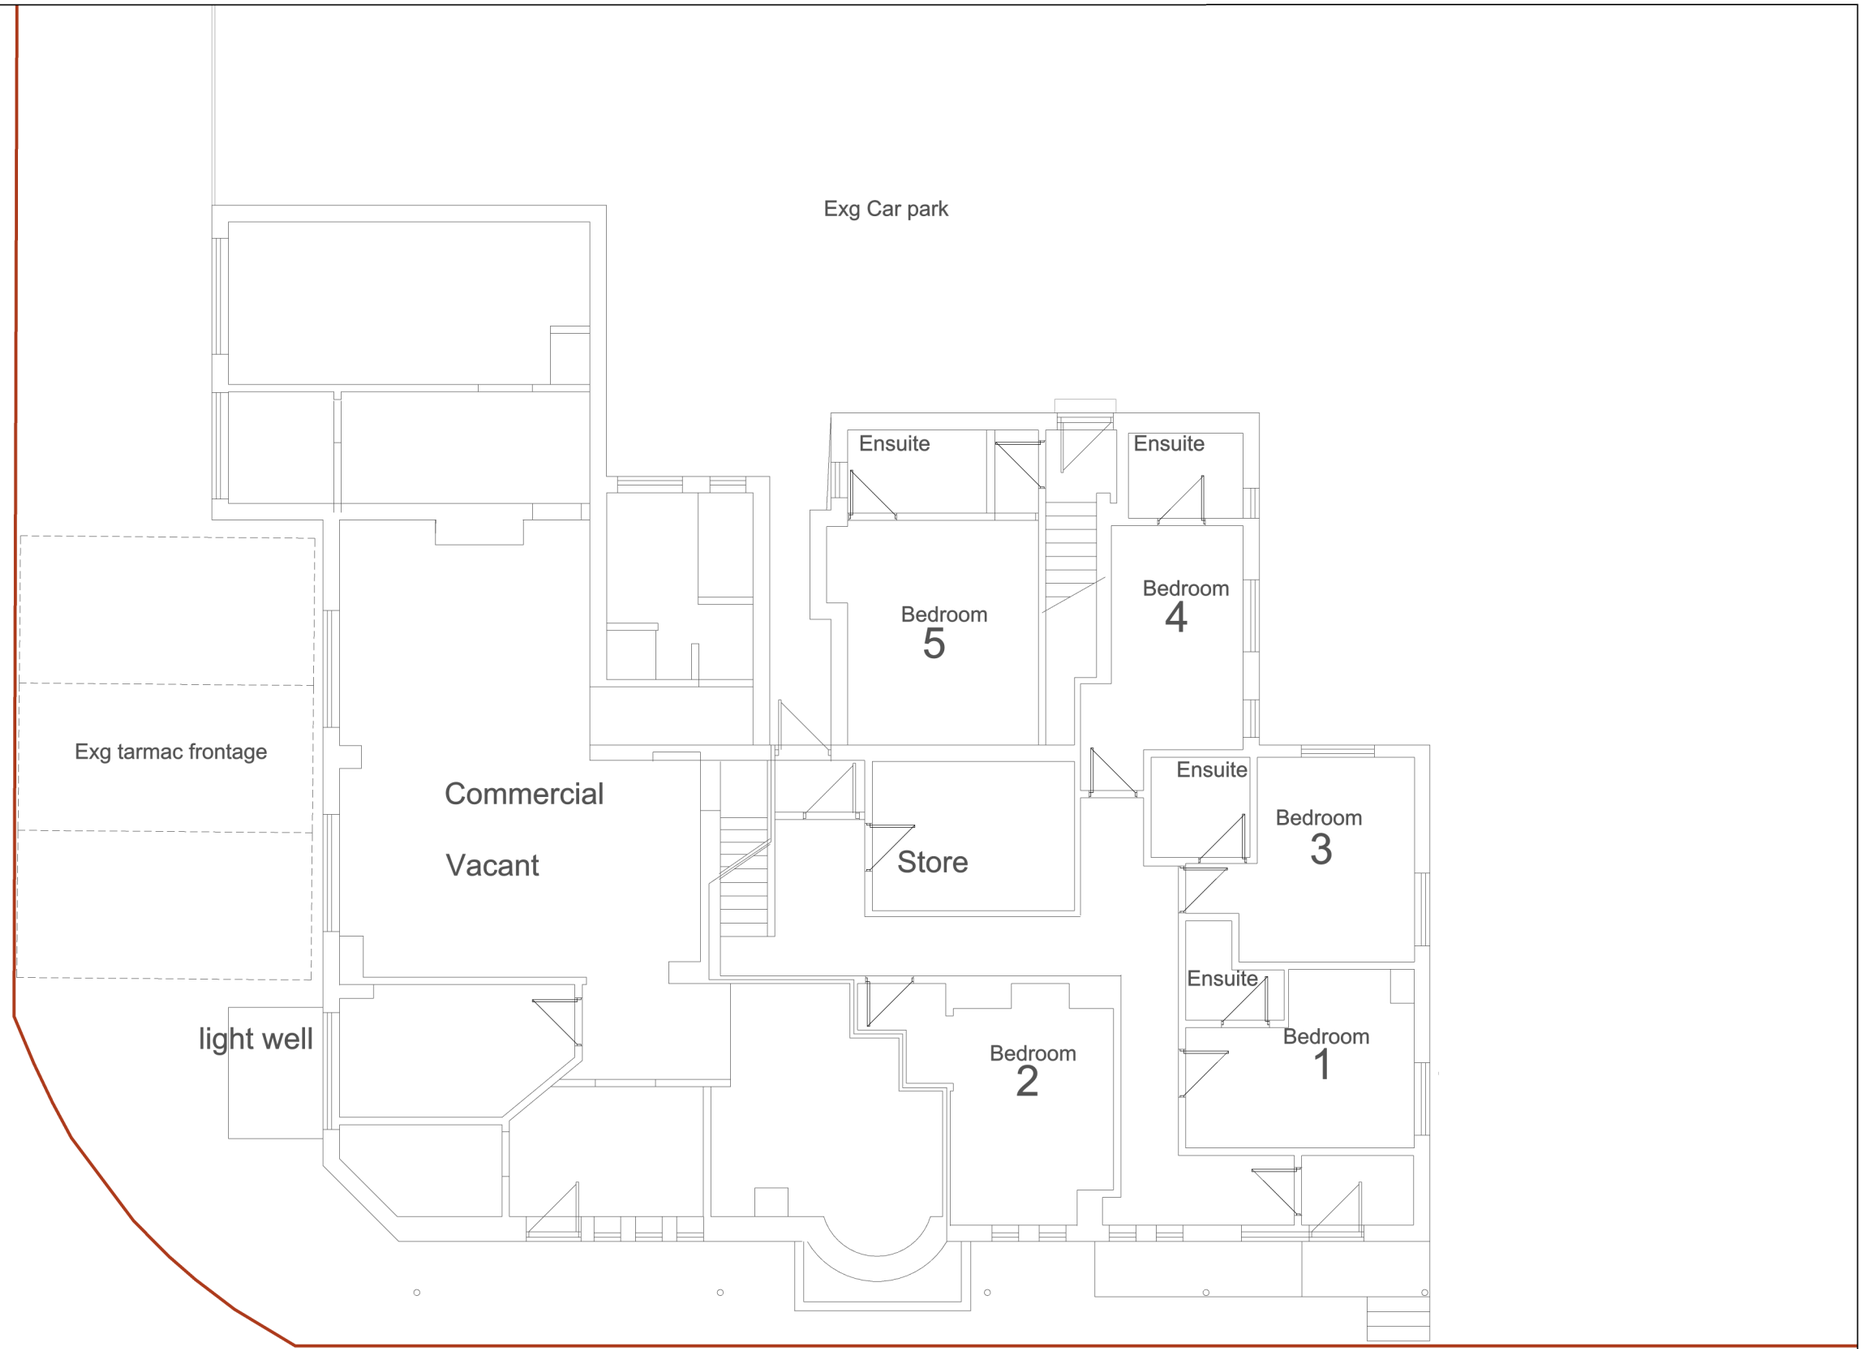


0 1 2 3 4m

1:100

General Notes
Do not scale from drawing. Use marked dimensions.
To be read in conjunction with all other Consultant's drawings.
The Architect to be immediately notified of any discrepancies.
Copyright on this drawing retained by the Architect.

LEGEND

SITE BOUNDARY

OWNED BY THE OWNER

No.	Date	Dwn	Chk	App	Revision or reason for issue
P2	12.11.25	SA	-	SH	Amended Drawings
P1	07.11.25	SA	-	SH	Issued for information

Client
HD Rental Properties Ltd

Architect
Create It Studios (NW) Ltd
3 Stevenson Square, Manchester M1 1DN

www.createitstudios.co.uk
info@createitstudios.co.uk

Project Title
47 Sedgeborough Road, Whalley Range, Manchester M16 7EU

Scale / North Point
1:100

Drawing Title
EXISTING GROUND FLOOR PLAN

Drawing Number
A1635(01)AP002

Revision
P2

Drawing Status
Preliminary