Key

10.22m Existing Levels= Crosses


10.22m New Levels= Triangles

Existing trees and large shrubs

Existing trees and large shrubs to REMOVE


New garden shed set back +3m behind gates for storage of bikes and garden equipment.

03 New Building East Elevation
Scale: 1:50

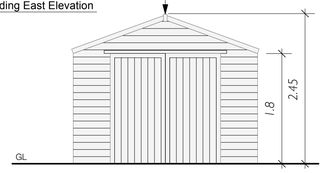


New garden shed set back +3m behind gates for storage of bikes and garden equipment.


04 Scale: 1:50
New Building West Elevation

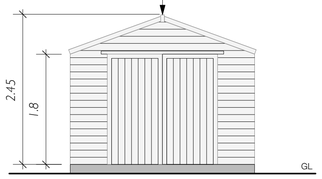

05 New Building North Elevation
Scale: 1:50

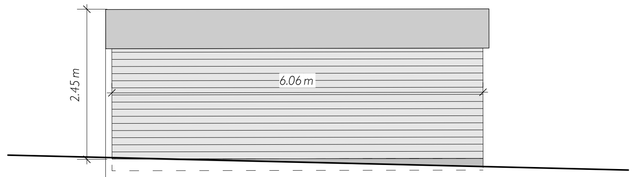


New Building South Elevation 06
Scale: 1:50

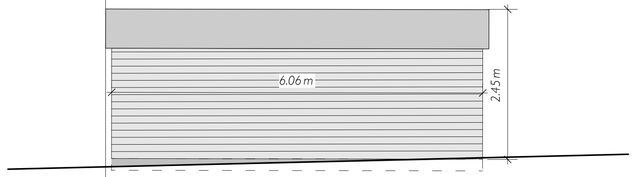



Example Garden Shed (No Windows Required).

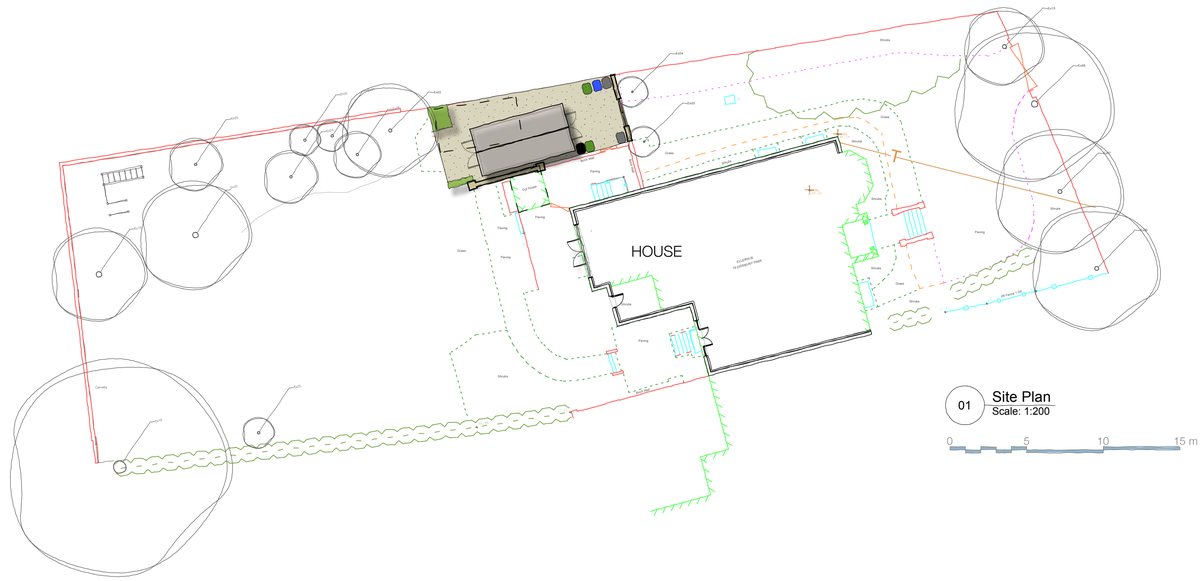


01 Site Plan
Scale: 1:200

0 5 10 15 m

0 3 4 5 6 m

02 Proposed Garden Shed and Walling
Scale: 1:50

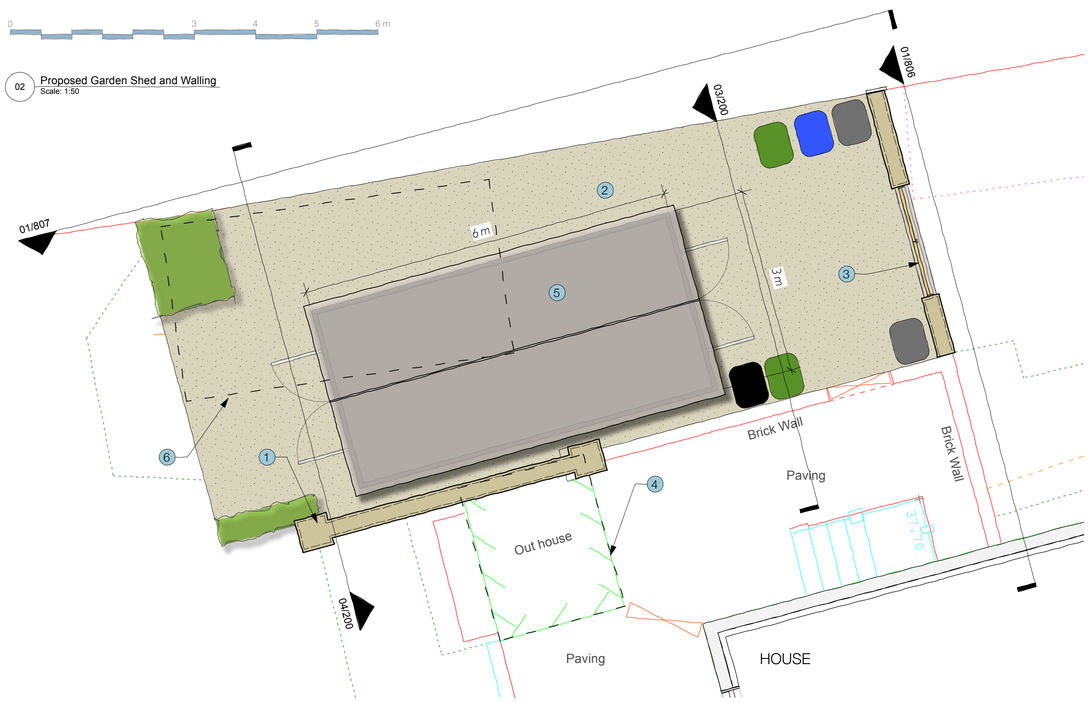

Notes

1. Boundary Wall

   Removal of the old out house and storage room will allow the existing boundary wall to be extened. This will provide additional screening of the new shed building.

2. New utility area.

   Hidden behind the existing (and extended) walling the utility area will be laid to gravel with a new building (doors at either end).

3. New wall and gates.

   Closing off the rear garden from the driveway, a new wall and set of gates (1850mm high) would screen bin the bins and the new garden shed.


4. Existing Outhouse to be removed and a new (extened) garden wall to be built to help hide the newly positioned garden shed.

5. New Garden Shed

   Double access doors at either end. Eaves at 1800mm with apex of roof lower than 2500mm. Felt tiled roof and natural tongue and groove boarding to the sides.

6. Old Building Removed

   The old sectional concrete garage/ shed to be removed in favour of a new garden storage solution.

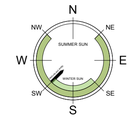

All dimensions and levels are to be checked on site and discrepancies must be reported to the client or designer prior to proceeding with construction. All drawings and designs therein are the copyright of Creative Gardens & Driveways and must not be copied without the written permission of the company.

No.	Date	By	Revision Notes

No.	Date	Issue Notes

CREATIVE
GARDENS & DRIVEWAYS

Design Firm
info@creativegardensanddriveways.co.uk

Consultant

Project Title
Mr and Mrs Mulligan
'Ellerslie', Dicksbury Park, Dicksbury

Drawn Title
A3-New Shed and Wall

Status | Project ID

Drawn By | Scale / Format
NOT WRITTEN DIMENSIONS ONLY

Reviewed By | 200

Date
27/02/2026

Filename
W026-04-Mulligan-Dicksbury-Planning.vwx