
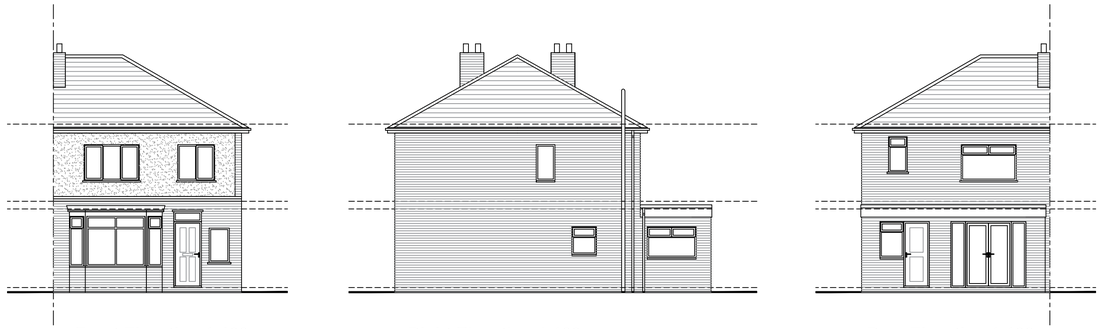



Front Elevation 1:100

Right Elevation 1:100


Rear Elevation 1:100

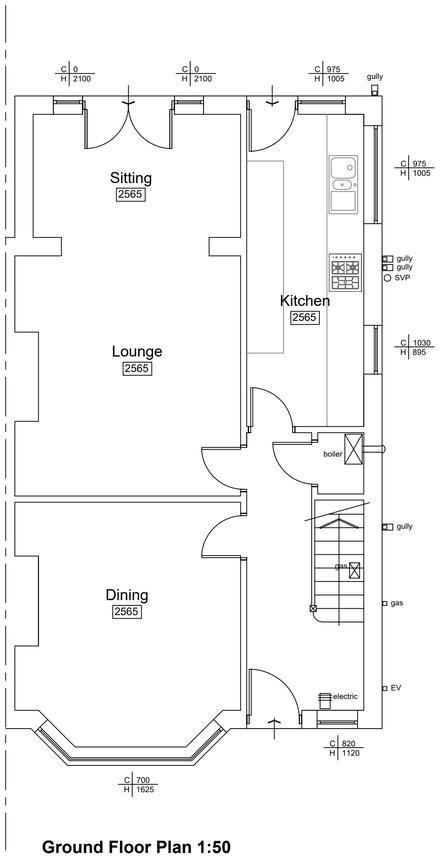


Ground Floor Plan 1:50

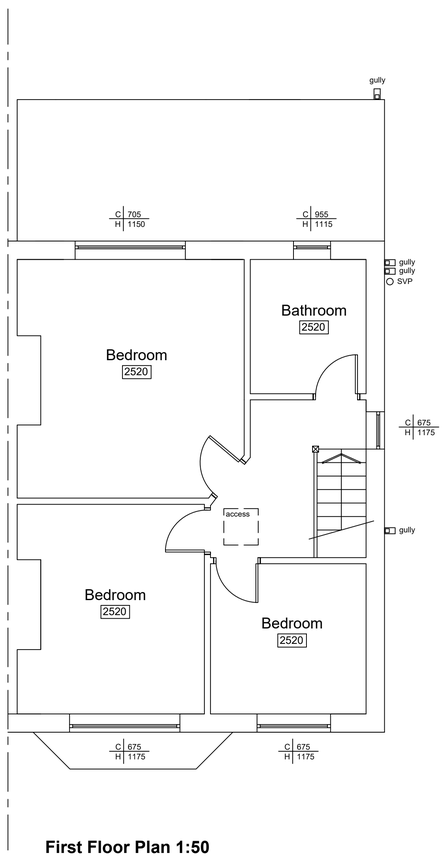


First Floor Plan 1:50

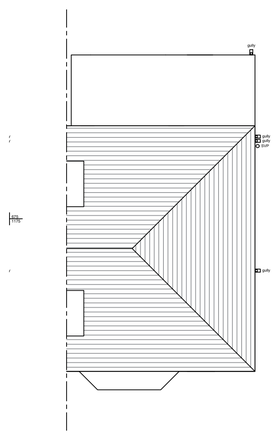

Roof Plan 1:100

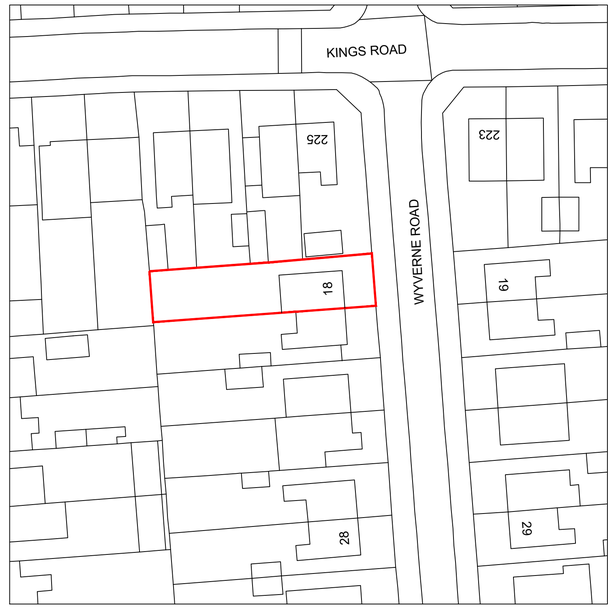

Site Location Plan 1:500

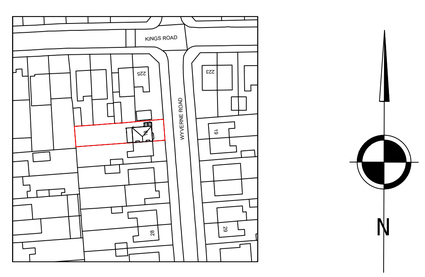

Site Location Plan 1:1250

18 WYVERNE ROAD, CHORLTON, MANCHESTER, M21 0ZN

Scale Bar 1:50
0 1m 2m 3m 4m 5m

Scale Bar 1:100
0 2m 4m 6m 8m 10m

Scale Bar 1:500
0 10m 20m 30m 40m 50m

Scale Bar 1:1250
0 25m 50m 75m 100m 125m

This drawing is the copyrighted. Contractors must check all dimensions on site.

Rev	Date	Description
-	-	-

job
18 Wyverne Road, Chorlton, Manchester, M21 0ZN

title
Existing Plans & Elevations

Andrew Johnson

date 02/26

scale 1:100 1:50 @ A1

revision A B C D E

drawing no 01