
0m 4m 8m 12m 16m

Drawing Scale 1:200 @ A2

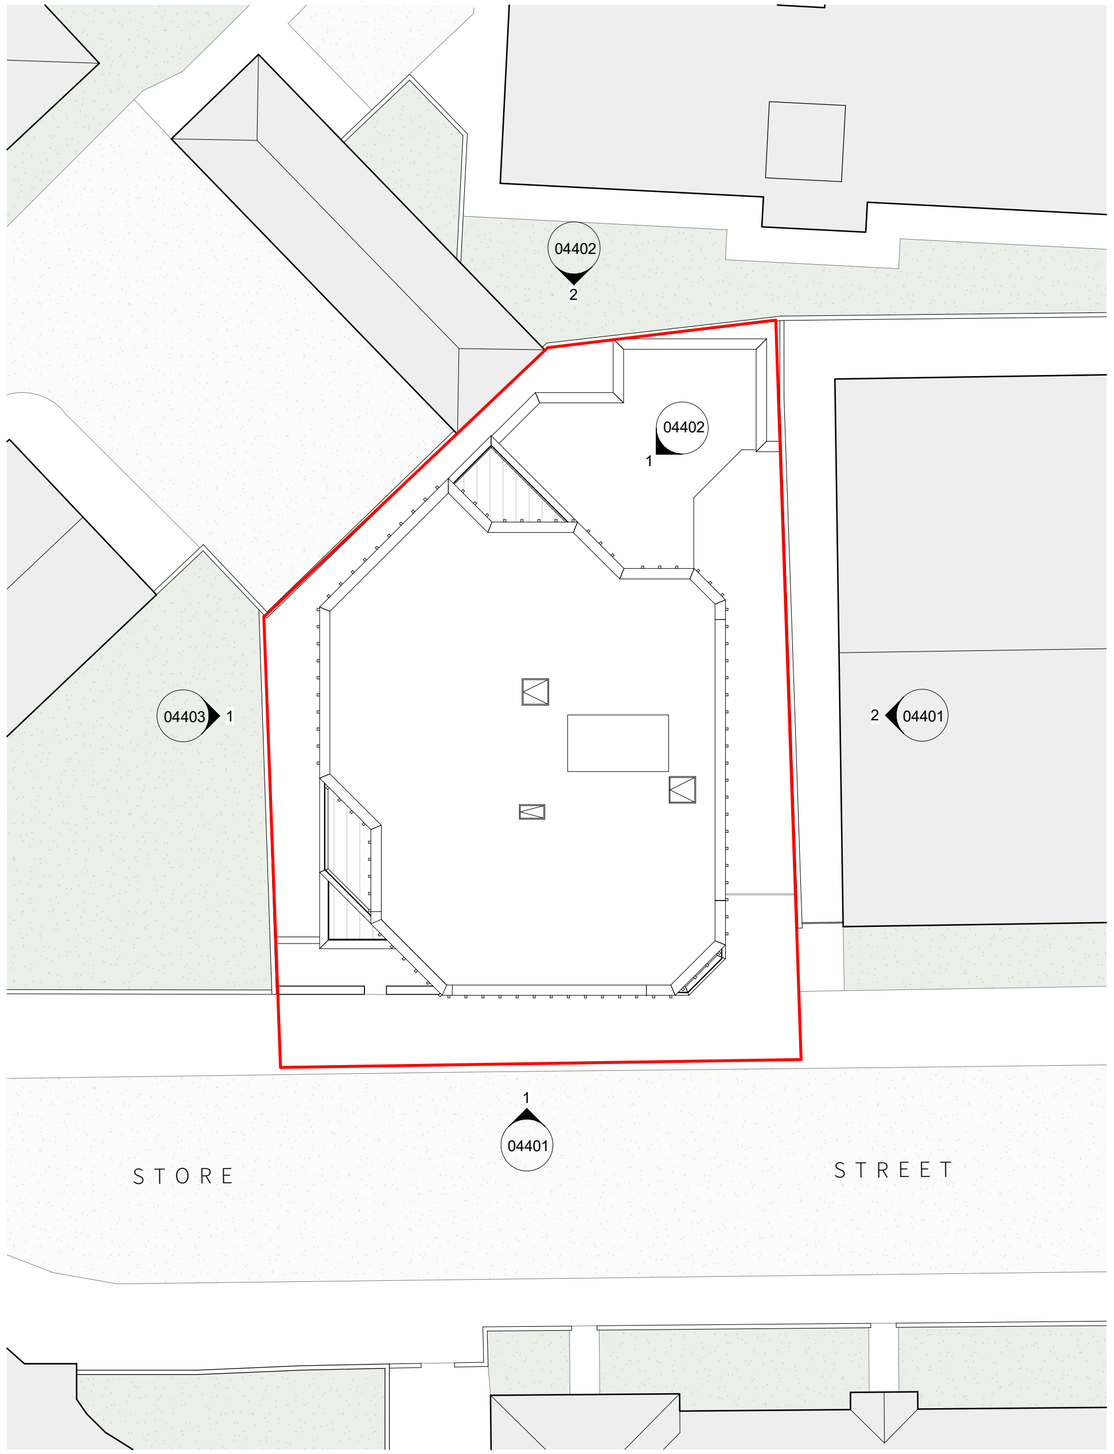

1 **Proposed Site Plan**
1 : 200

Four Architects Limited (11613893)

This drawing is copyright.
Do not scale dimensions from drawings.
All dimensions must be checked on site by contractor or suitable qualified individual.
Contractor to report any discrepancies, errors or omissions prior to commencing work.

Notes:

Rev	Description	By	Checked	Date
P01	Final prelim version for confirmation before planning issue	CJ		20/11/2025

Project Title: **Store Street**

Status: **Planning**

Location: **Manchester City Centre**

Scale: **1 : 200 @A2**

Date: **20/11/2025**

Drawing title: **Proposed Site Plan**

Drawing Number: **25-008-FA-XX-XX-DR-A-04201**

Revision: **P01**

Four Architects
113 Portland Street, Manchester M1 6DW
T: 01614707969 E: info@fourarchitects.co.uk