

© CALDERPEEL ARCHITECTS LTD


NOTE: DO NOT SCALE FROM THIS DRAWING

REV	DESCRIPTION	DATE	DRAWN
*	--	00-00-00	--

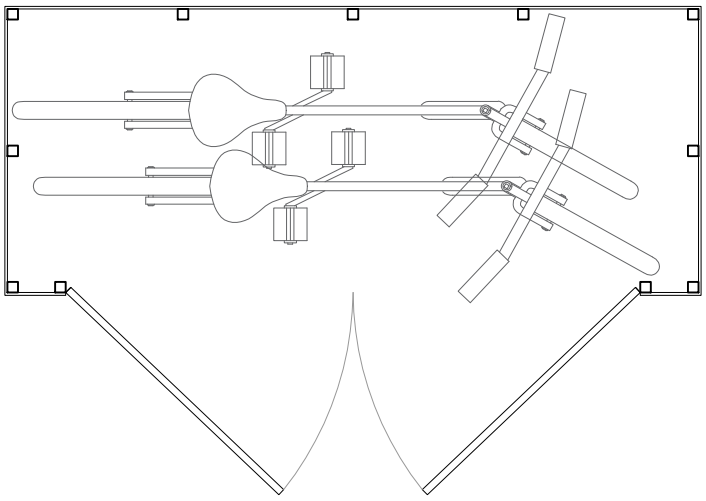


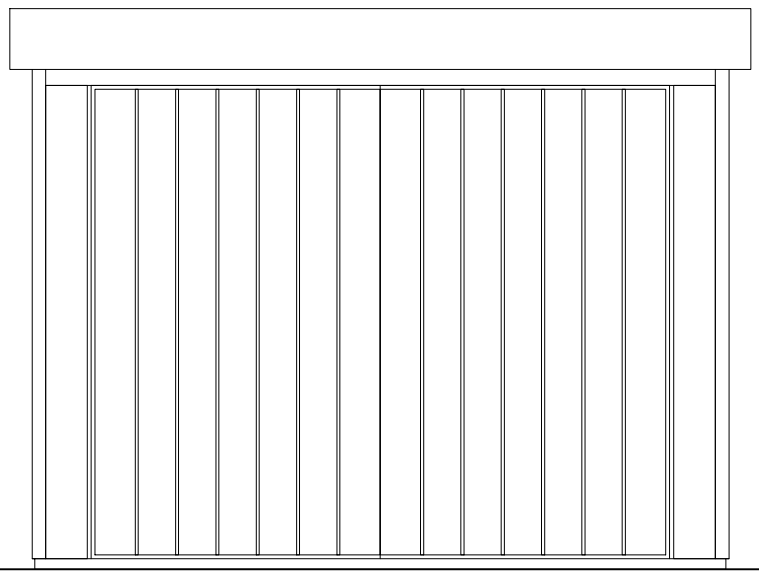

Bike Store Front Elevation

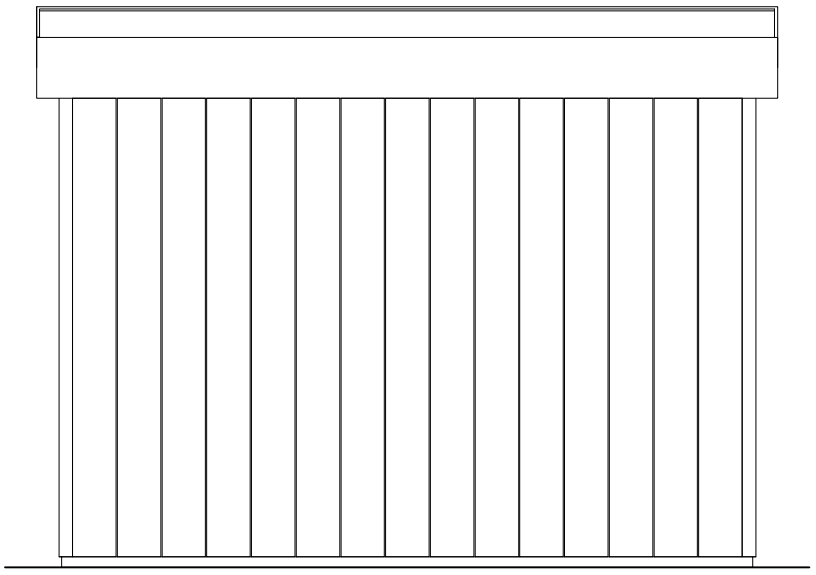

Bike Store Rear Elevation

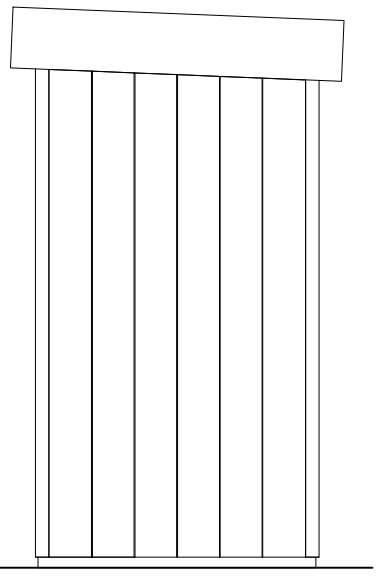

Bike Store Side Elevation



SITE PLAN 1:1000

key:
bike store location

CHESHIRE
Suite 6F-B
Station House
Stamford New Road
Altrincham
WA14 1EP
0161 929 7622

SHEFFIELD
Acero
1 Concourse Way
Sheffield
S1 2BJ
0114 212 9035

ELSA ROAD, FORMER LEVENSHULME CRICKET CLUB

SOUTHWAY HOUSING TRUST

CALDERPEEL ARCHITECTS

PROPOSED BIN STORE
DWG: 23118 (PL) 260 *
DATE: 10.12.25
SCALE: 1:20 @ A3 DRAWN: MH