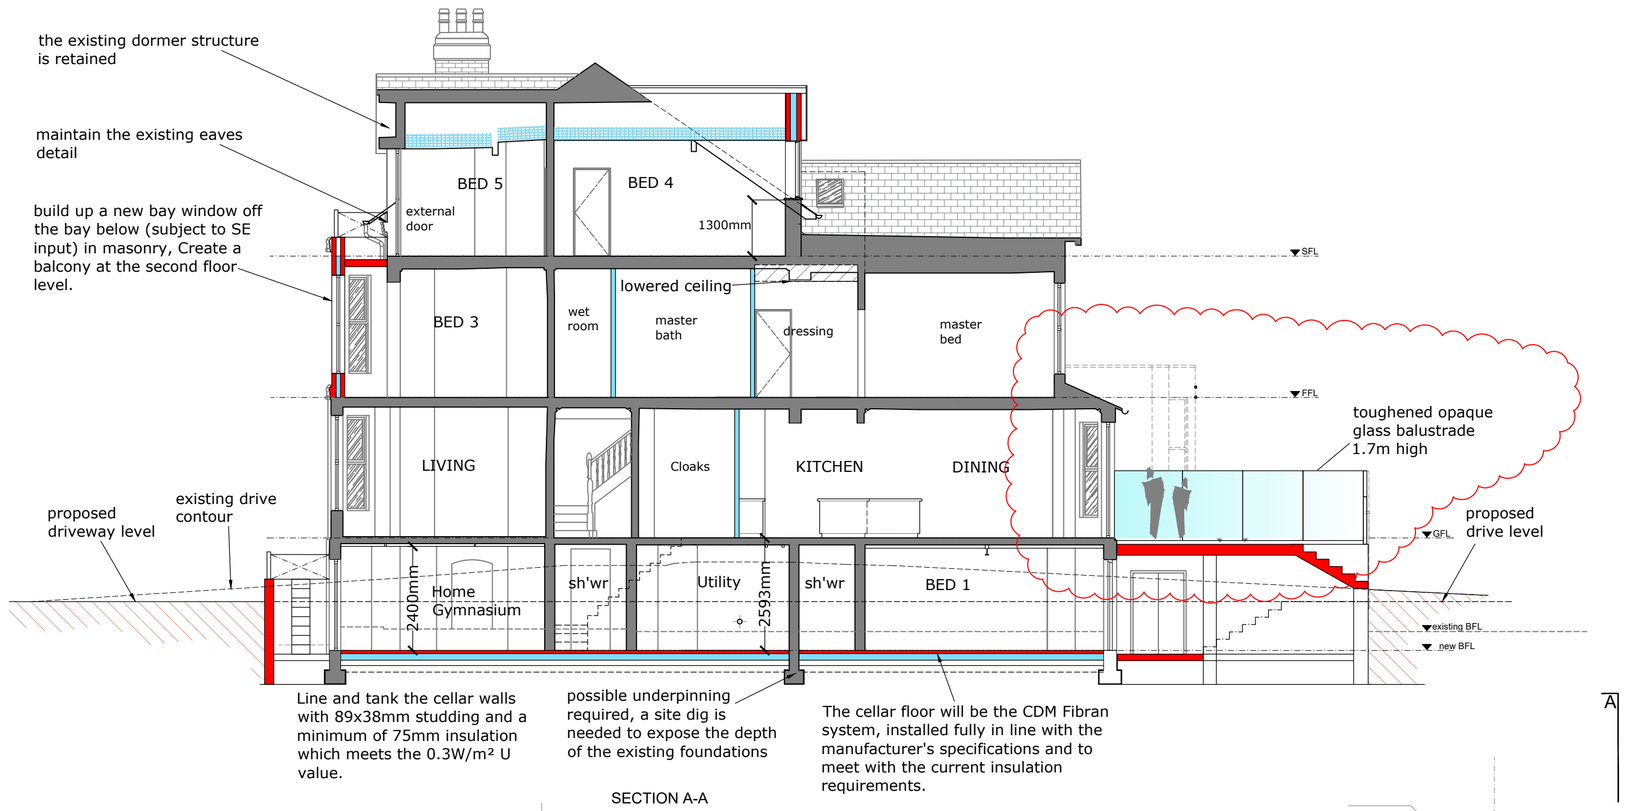
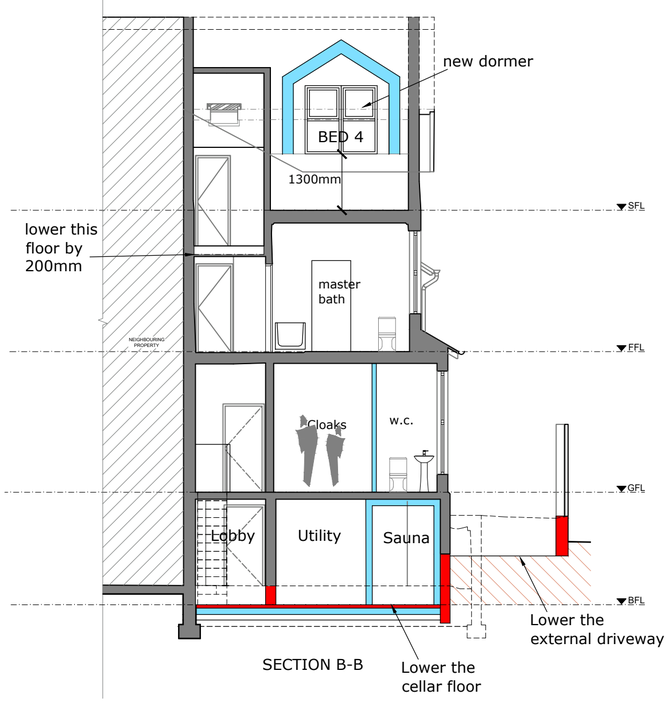
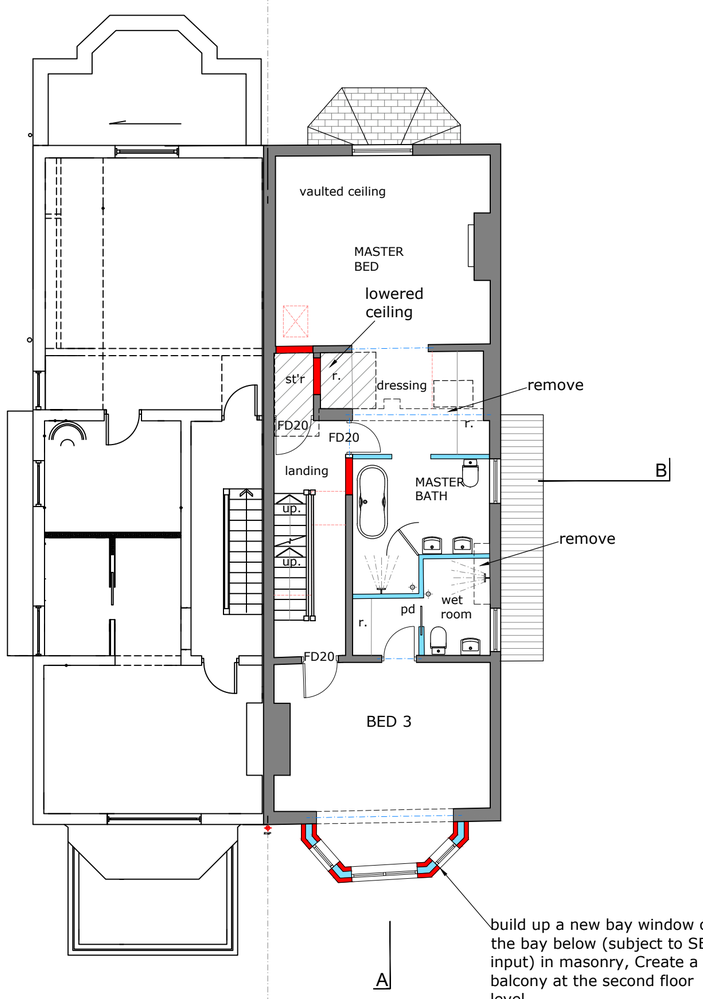


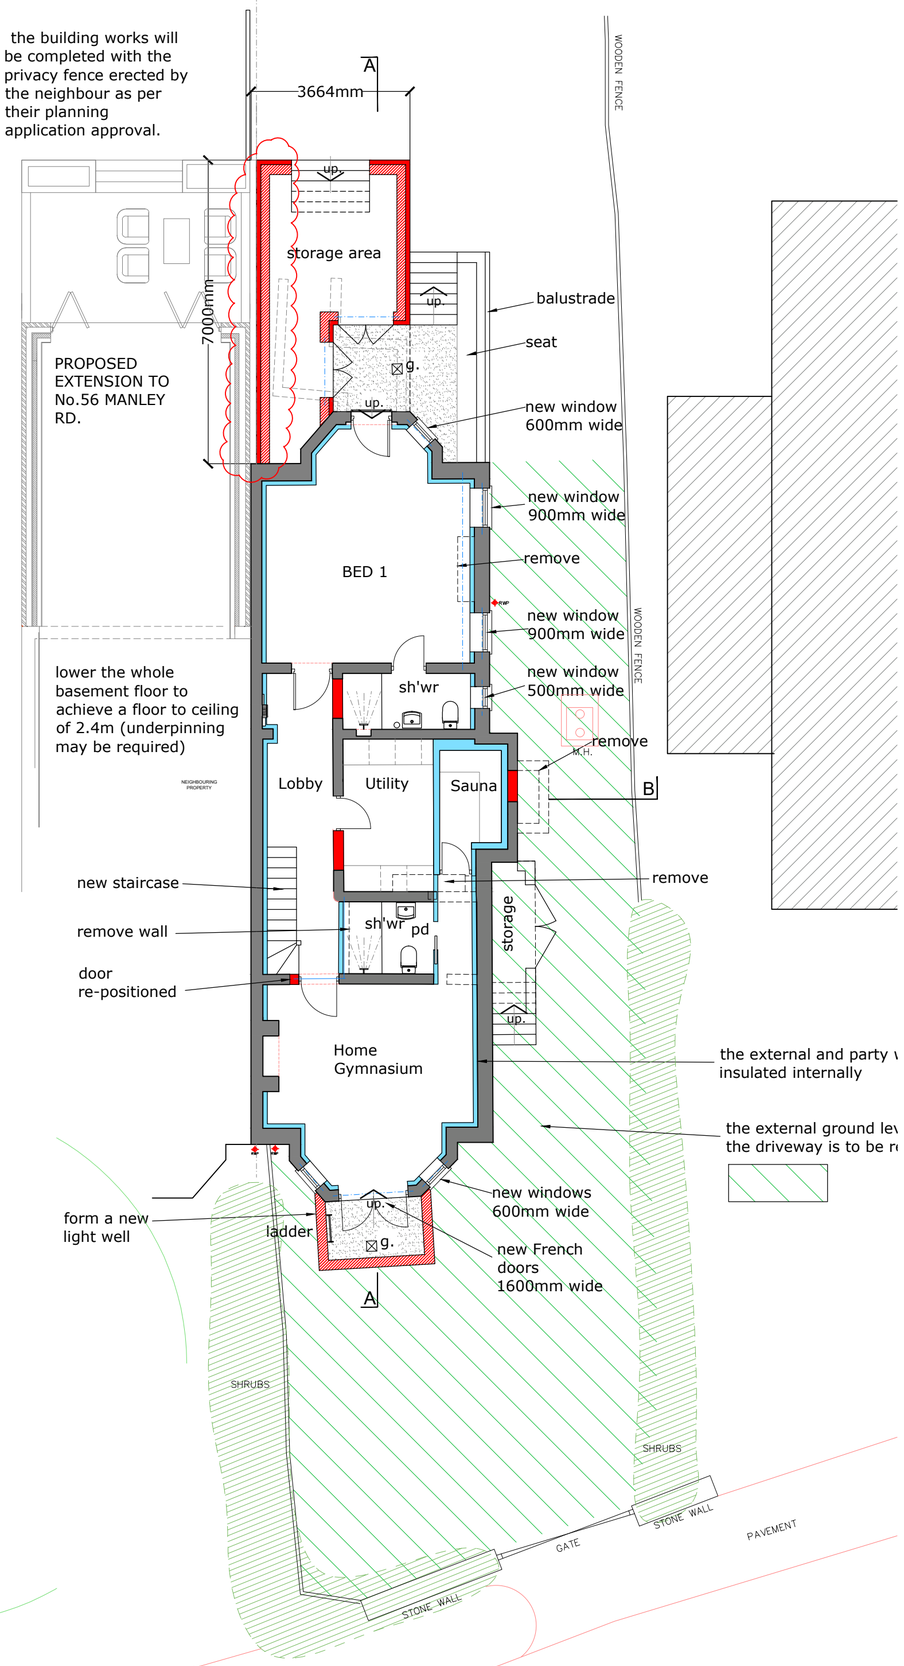

SECTION A-A



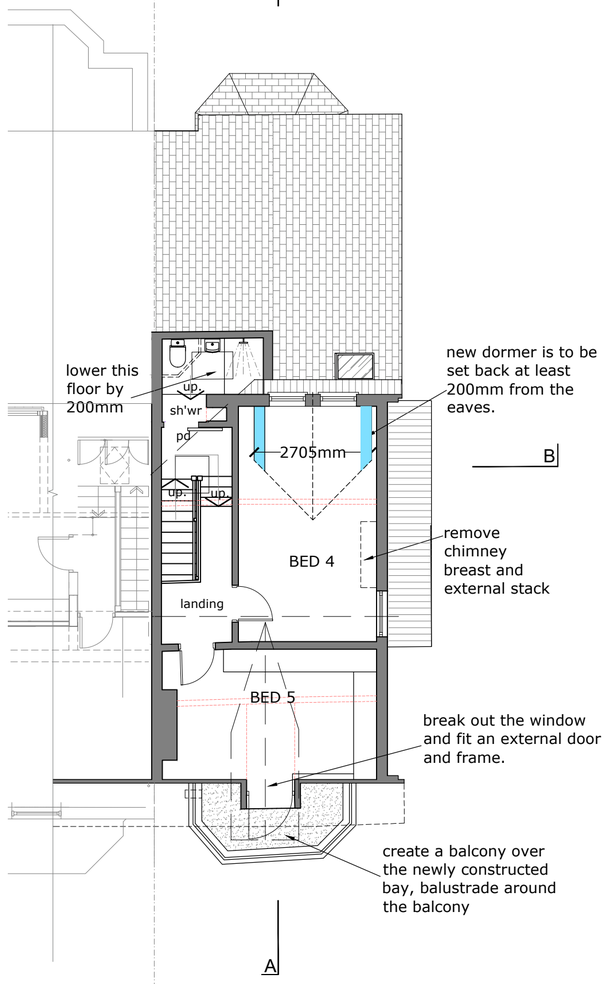

SECTION B-B



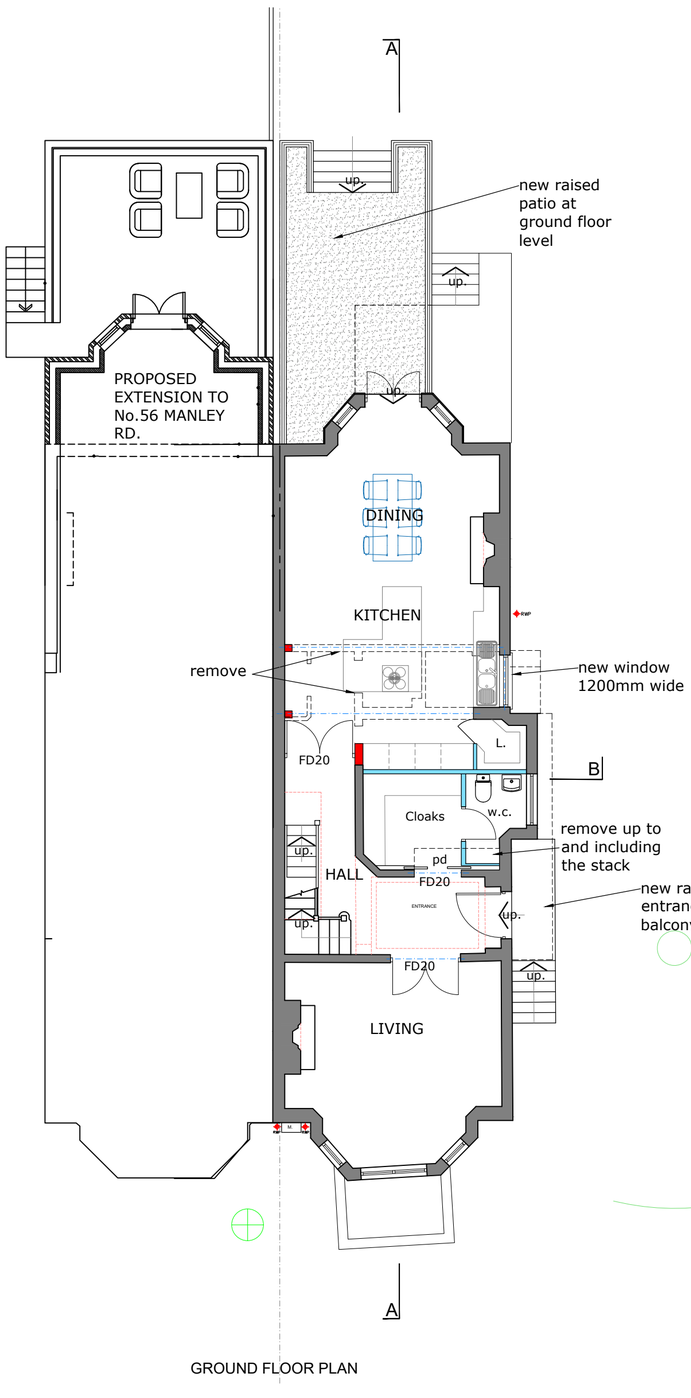

FIRST FLOOR PLAN



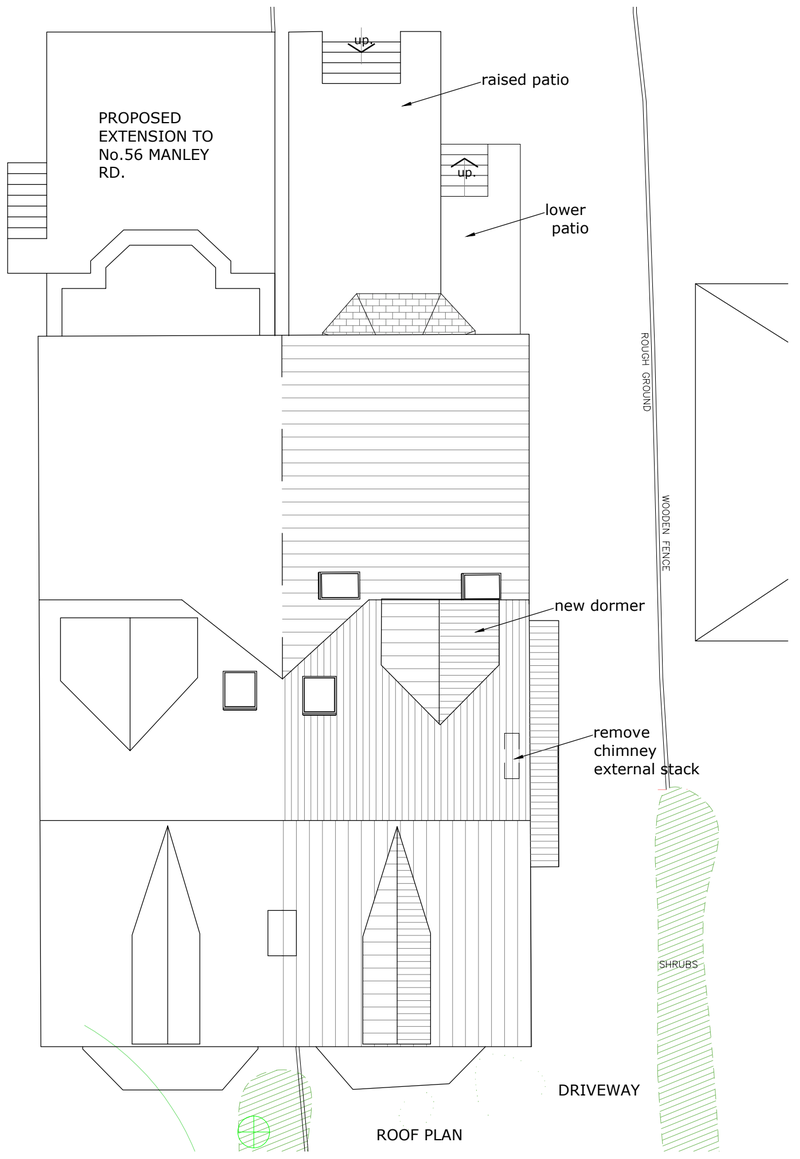

GROUND FLOOR PLAN




SECOND FLOOR PLAN




GROUND FLOOR PLAN




ROOF PLAN

Revisions: rev C - 250326 - The 1.7m high privacy screen re-introduced to the boundary with number 56 Manley Road.
Revisions: rev B - 250326 - The proposed extension at number 56 added, amendments added following the planner's comments
Revisions: rev A - 010326 - West Elevation increased height guarding added.

Planning drawings are not for construction, please refer to the Building Regulation Stage Plans and Setting out drawings.

PRIDE RD. The architect your home deserves
www.prideroad.co.ukTel: 0151 665 0103 Email: magda@prideroad.co.uk @architectMagda |Manchester

©Pride Rd. Ltd. 2023. All rights reserved. This drawing must not be reproduced without permission. Do not scale from this drawing. All dimension are in millimeters unless otherwise stated. Any discrepancies should be reported to the Architect. NB. Contractor must check and confirm all dimensions on site prior to manufacture. Concept design drawings are not suitable for planning applications or Building Regulations applications. Client and Contractor to ensure that structural design has been approved by a Building inspector and works in general to be approved by a Building Inspector.

| Stage: | Planning | Client: | Ruqiah Ghafoor | | | | |
|---|---|---|---|---|---|---|---|
| Title: | Proposed Plans | Project: | 54 Manley Road | | | | |
| 0 1 2 3 | Scale@A1 1:100 | Date: 23/02/26 | Drawn: BR | Job no: M622 | No. 10 | Rev: C | |

SHEET SIZE IS A1