
NOTES

ALL DIMENSIONS TO BE CHECKED ON SITE PRIOR TO ANY MANUFACTURING OR FABRICATION AND ANY ANOMALIES TO BE BROUGHT TO THE ATTENTION OF THE ARCHITECT.

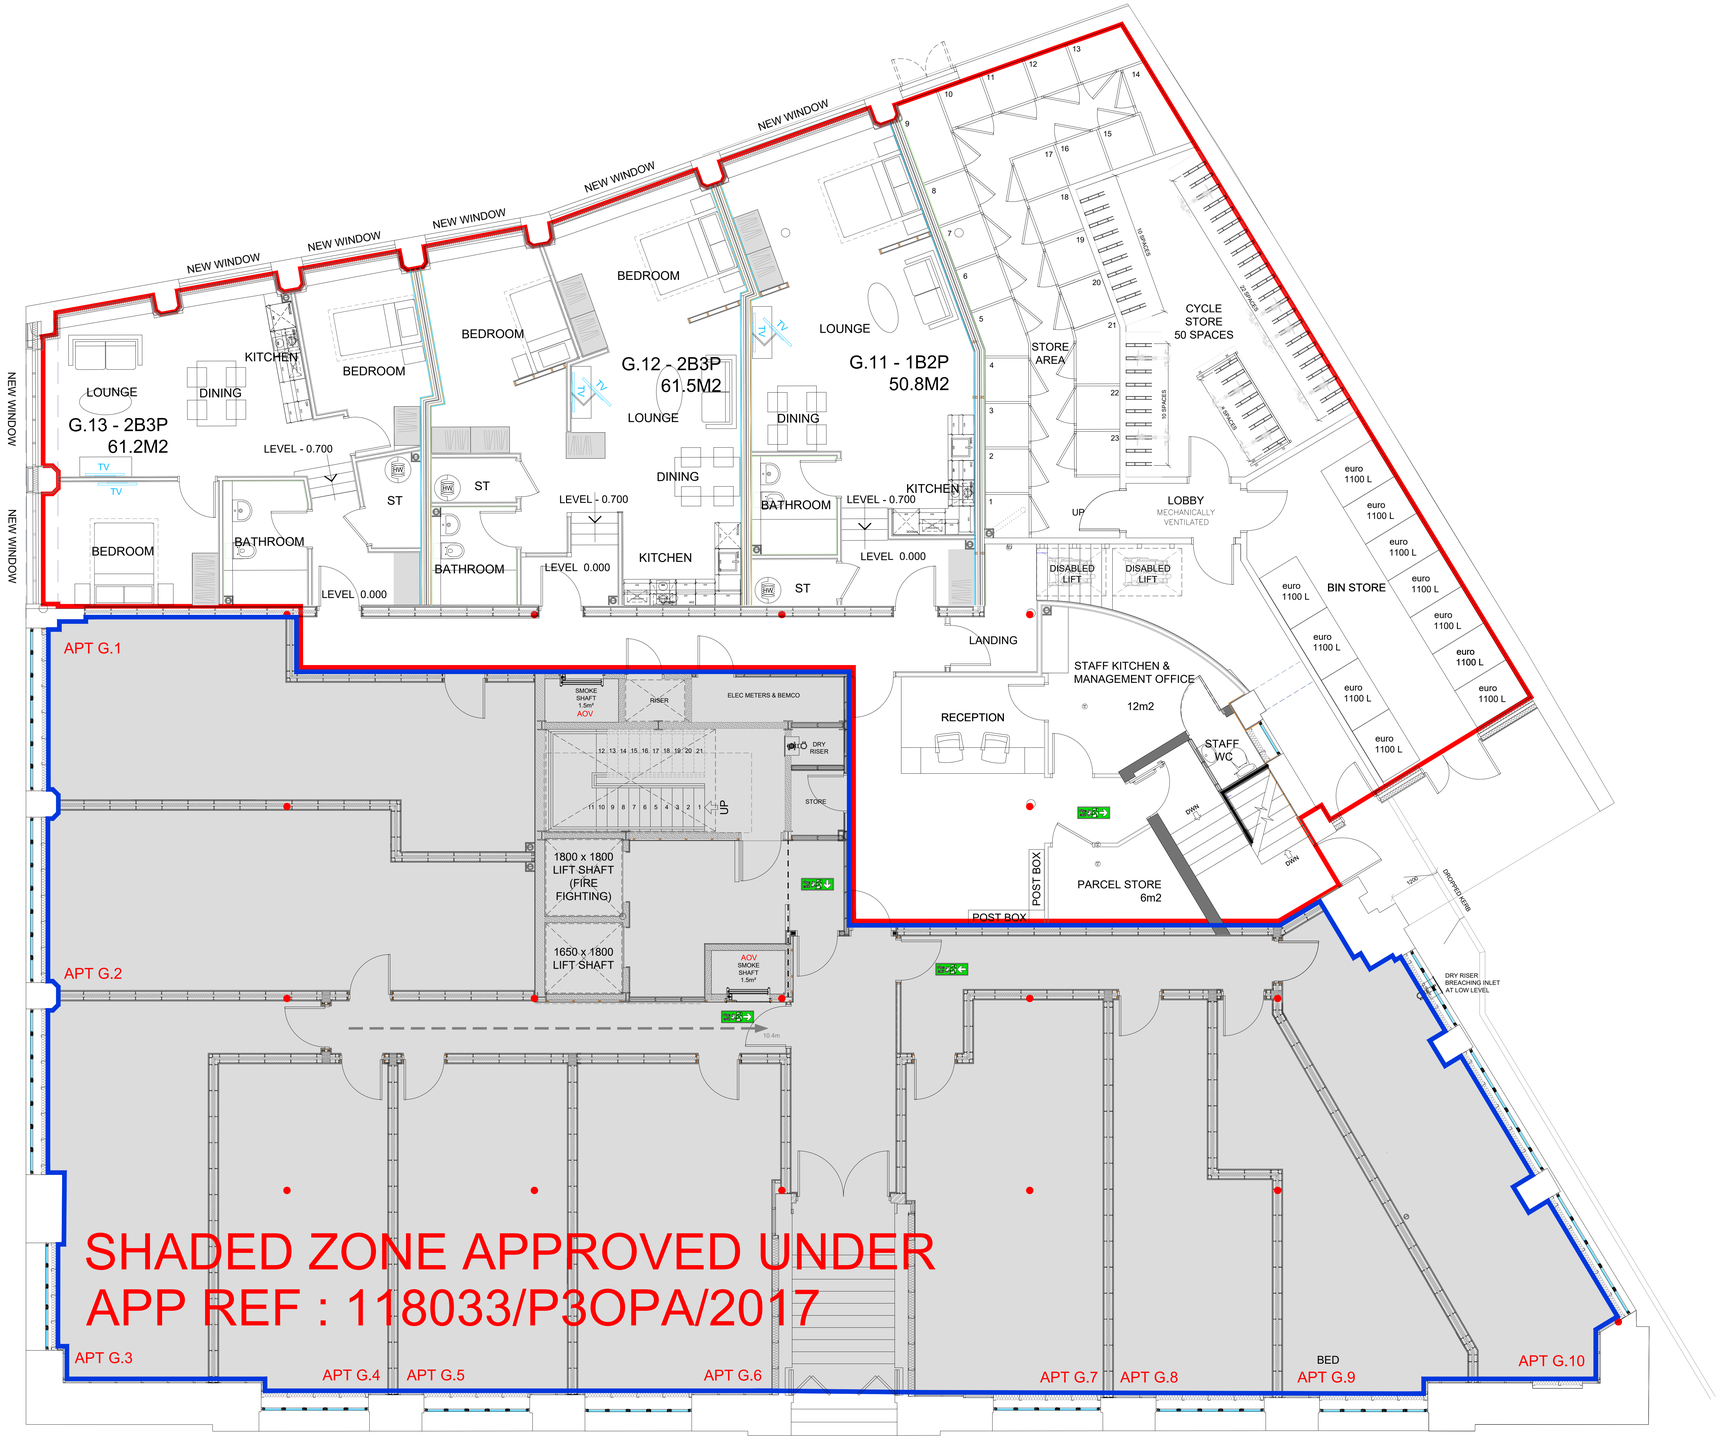

SHADED ZONE APPROVED UNDER
APP REF : 118033/P3OPA/2017

GROUND FLOOR PLAN
104.473 LEVEL

SCALE 1:50

PLANNING ISSUE
SUBJECT TO LOCAL AUTHORITY APPROVAL

REV	AMENDMENTS	BY	DATE
A	FIRST ISSUE	SM	14.01.26

PROJECT
PROPOSED RESIDENTIAL DEVELOPMENT
BARCLAY HOUSE
WHITWORTH STREET WEST
MANCHESTER

CLIENT
PLP CONSTRUCTION LTD

DRAWING TITLE
PROPOSED GROUND FLOOR PLAN

DRAWN S MCKIERNAN
CHECKED
APPROVED
DATE 14.01.26
SCALE 1:50 (A0)

HOWARD & SEDDON A.R.I.B.A.
CHARTERED ARCHITECTS
68 WASHWAY ROAD
SALE, CHESHIRE, M33 7RE
TEL NO. 0161 - 973 8296
FAX NO. 0161 - 962 3485
E-MAIL : ADMIN@HOWARDANDSEDDON.CO.UK

JOB No.	DRG No.	REVISION
12982	13	A