

Scale 1:50


0 1 2 3 4 5

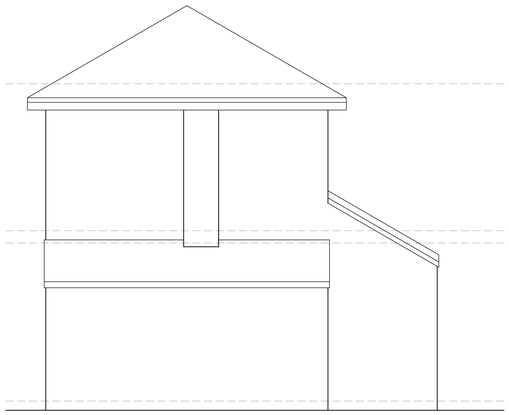


Existing Side Elevation

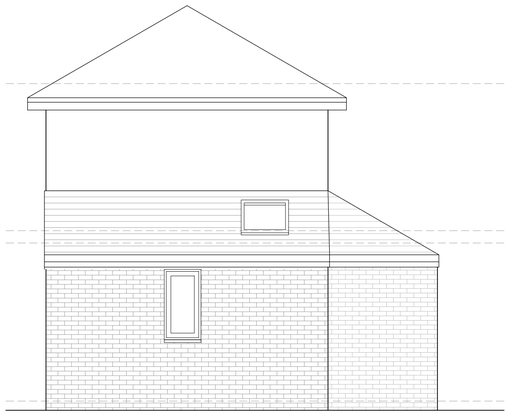


Proposed Side Elevation

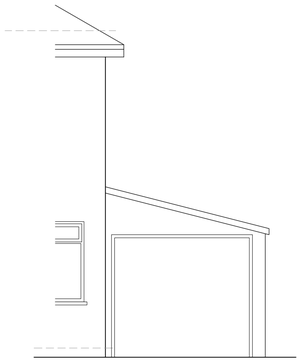


Existing Front Elevation

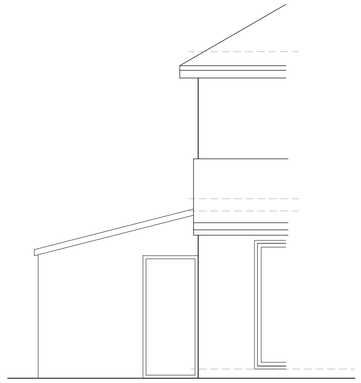


Existing Rear Elevation

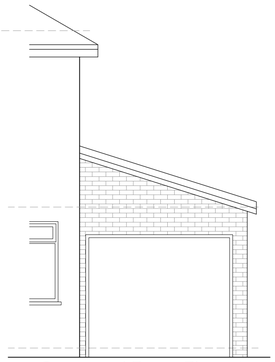


Proposed Front Elevation

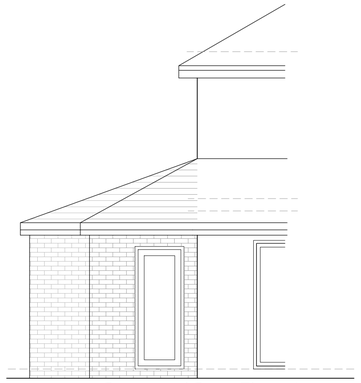

Proposed Rear Elevation

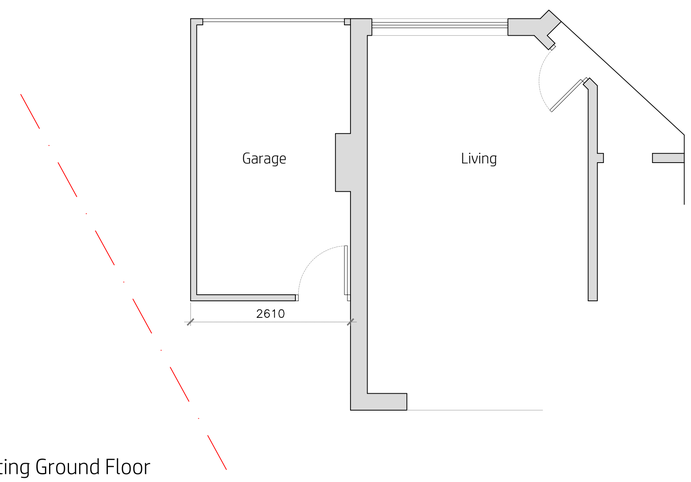

Existing Ground Floor

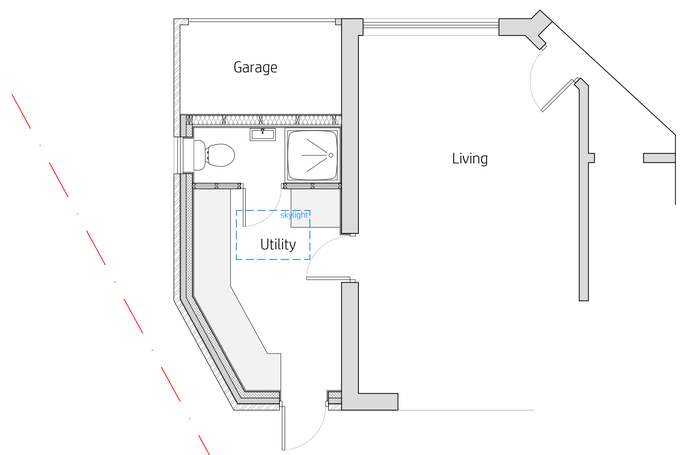

Proposed Ground Floor

project

69 Roundwood Road
Northenden
M22 4SQ

scale
1:50@A1
1:100@A3

drawn by
klh

drawing number
KH1121-001

revision	description	date
-	-	29.08.2025
A	updated / extended design	27.11.2025

Existing + Proposed Plans

kieranhibbs*architecture*
27 Pioneer Road
Macclesfield
SK11 7ZB

kieranhibbs@gmail.com
Mobile: 07584049322

kieranhibbs*architecture*