

THIS DRAWING IS PROTECTED UNDER COPYRIGHT AND AT NO TIME MUST ANY PORTION OF THIS DRAWING BE REPRODUCED OR COPIED IN ANYWAY WITHOUT THE WRITTEN CONSENT OF THORNLEY & LUMB PARTNERSHIP LIMITED.

ALL DIMENSIONS ARE IN MILLIMETRES UNLESS STATED OTHERWISE AND MUST BE CHECKED ON SITE AND NOT SCALED FROM THIS DRAWING. THIS DRAWING IS TO BE READ IN ACCORDANCE WITH ALL RELEVANT SPECIFICATIONS AND ROOM DATA DOCUMENTS.

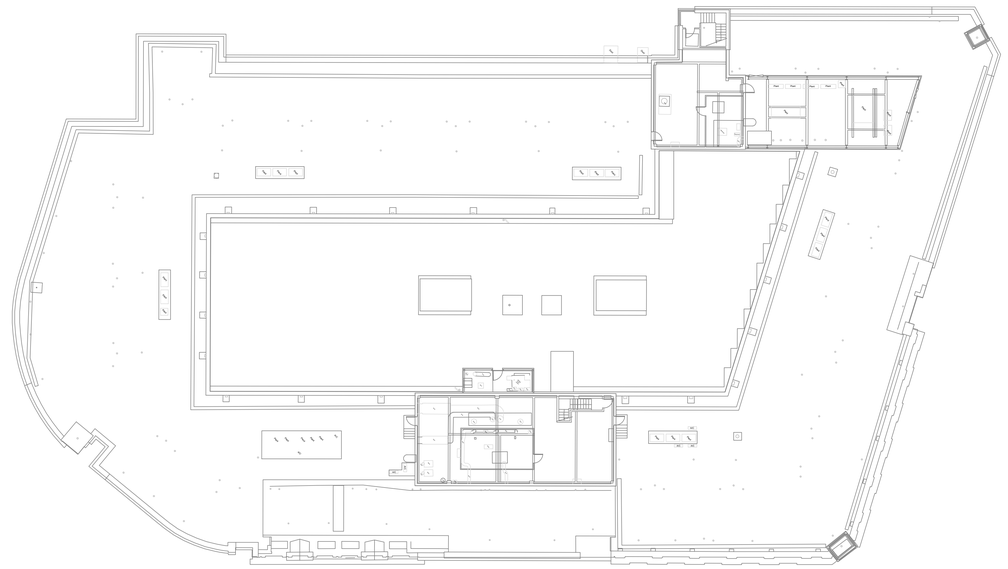

ROOF LEVEL, Scale 1:250
EXISTING ROOF PLAN

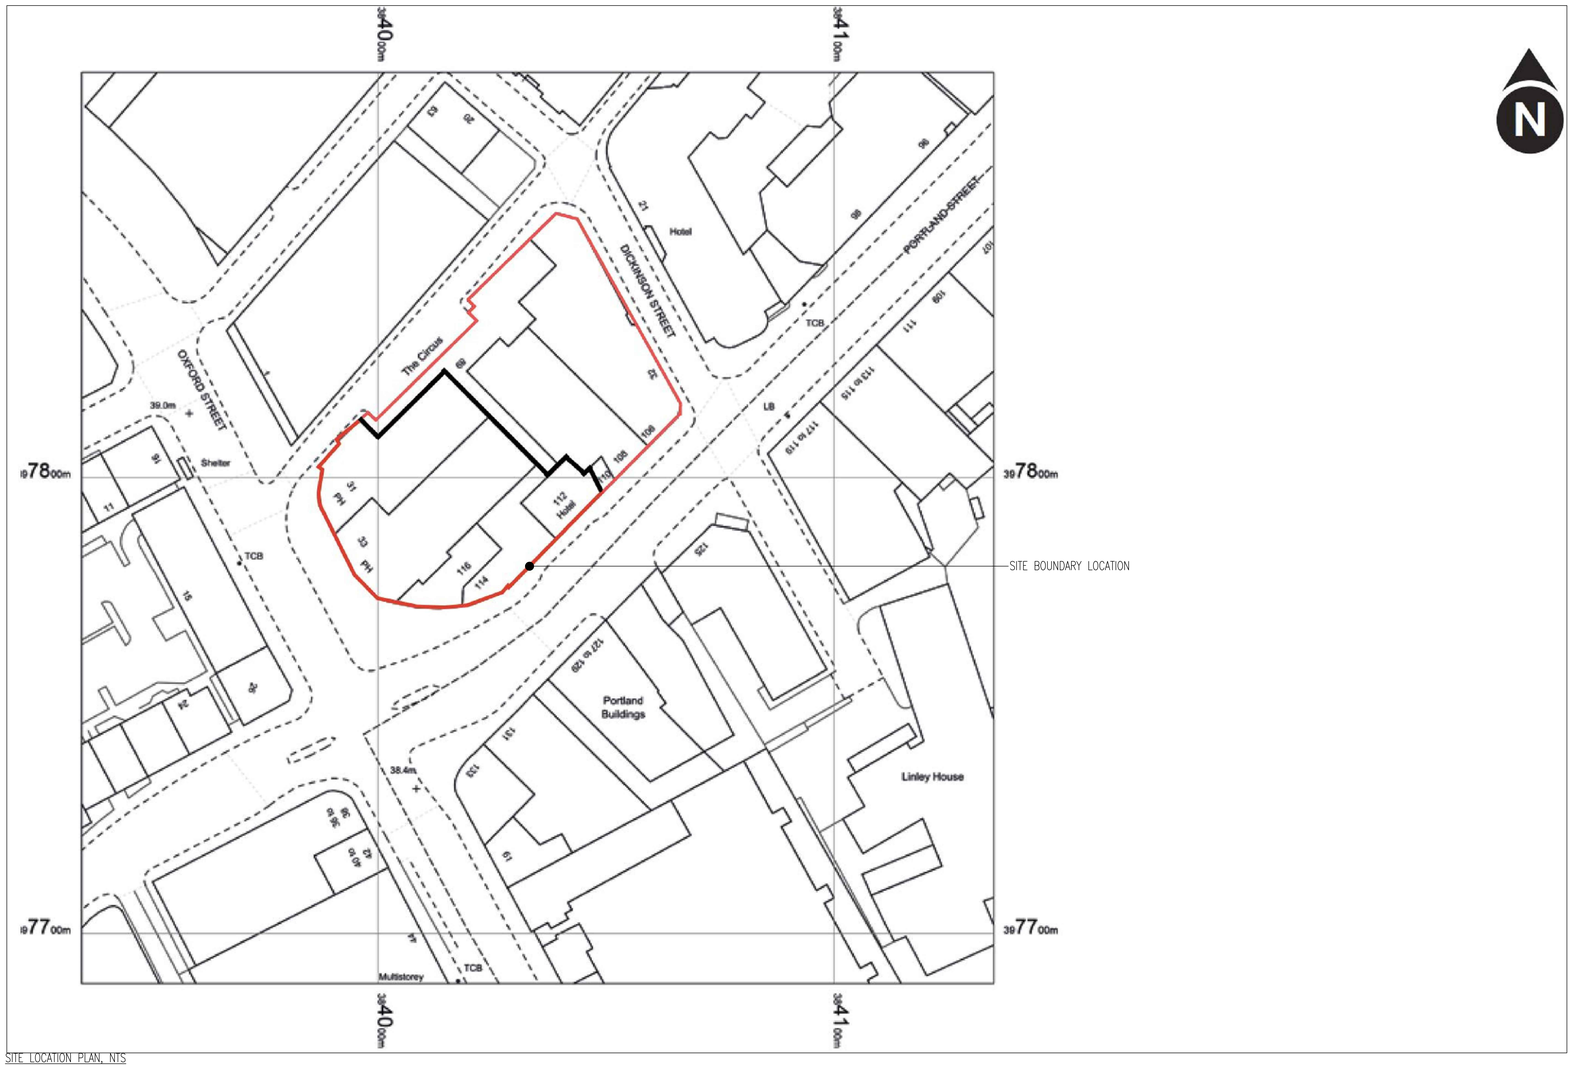

SITE LOCATION PLAN, NTS

Scale 1:250 [m]
0 2.5 5 7.5 10 12.5 15 17.5 20 22.5 25

P1	PRELIMINARY ISSUE	SF	MT 29.05.25
REV	DESCRIPTION	DRN	CHK DATE

PRELIMINARY

Client
Whitbread PLC
Whitbread Court
Houghton Hall Business Park
Porz Avenue
Dunstable
LU5 5XE

Architect
Allison Pike Architects
7 Buxton Road West,
Disley, Stockport,
Cheshire, SK12 2AE
Tel: 01663 763000
www.allisonpike.com

Thornley & Lumb
Building Services Consultant Engineers
Head Office:
Century House, 257 Cutler Heights Lane
Bradford, West Yorkshire, BD4 9JG
Telephone: +44(0)113 7486 7705
London Office:
2nd Floor, 210 Tower Bridge Road
London, WC2N 6AA
Telephone: +44(0)20 7520 9355
www.thornleylumb.co.uk info@thornleylumb.co.uk

Project Number	Project Name
C8768	P1 Manchester CC (Portland St) Manchester

Drawing Title
Site Location Plan

Engineer	Checked by	Drawn By
SF	MT	SF

Date	Scale	Size
29.05.25	1:250	A0

Drawing Number

Project	Originator	Volume	Level	Type	Role	Number	Revision
C8768	TLP	00	XX	DR	M	100	P1