
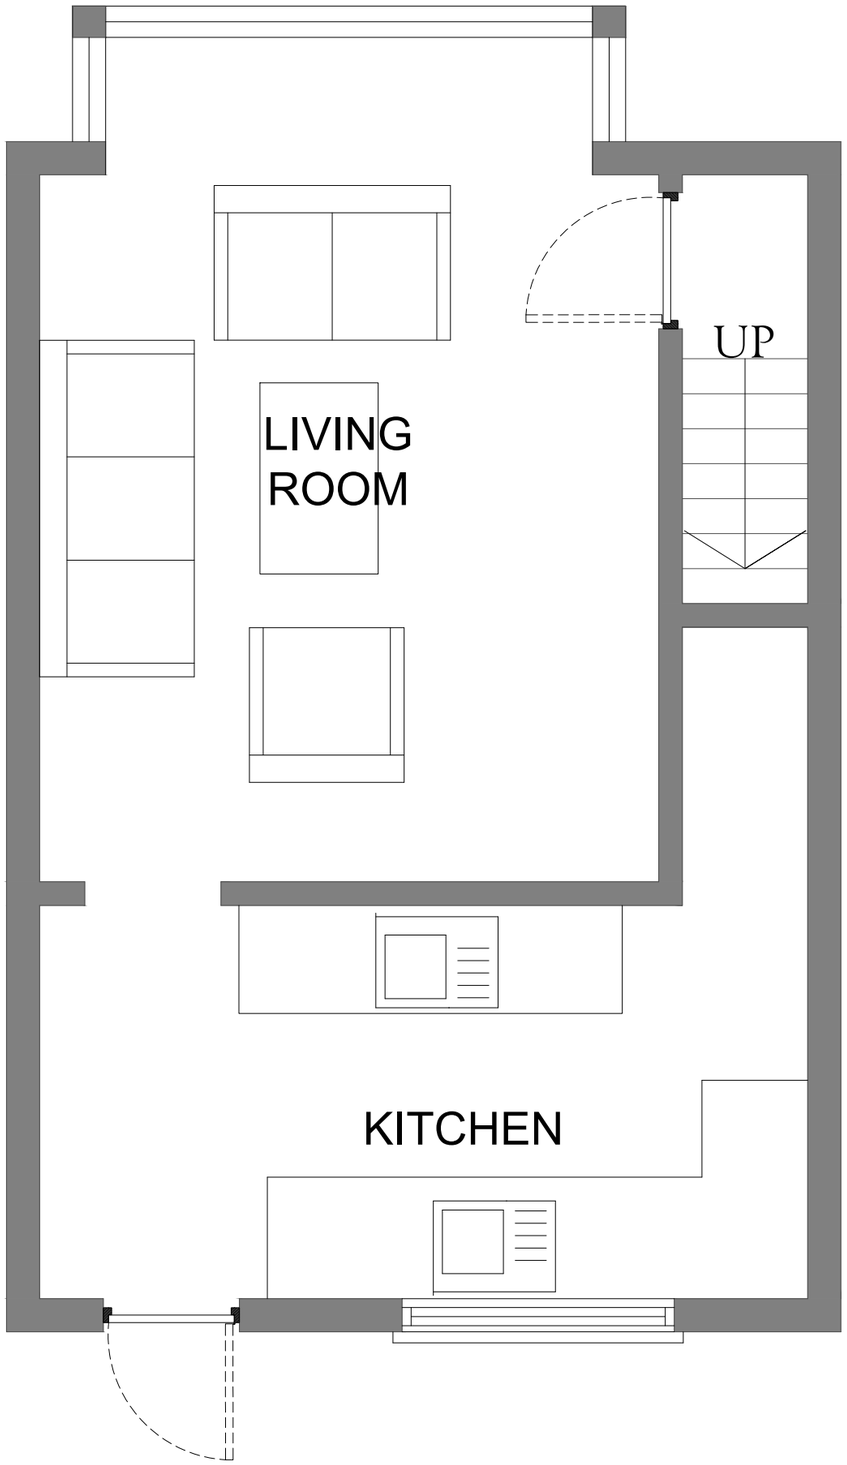


MAIN FLOOR PLAN

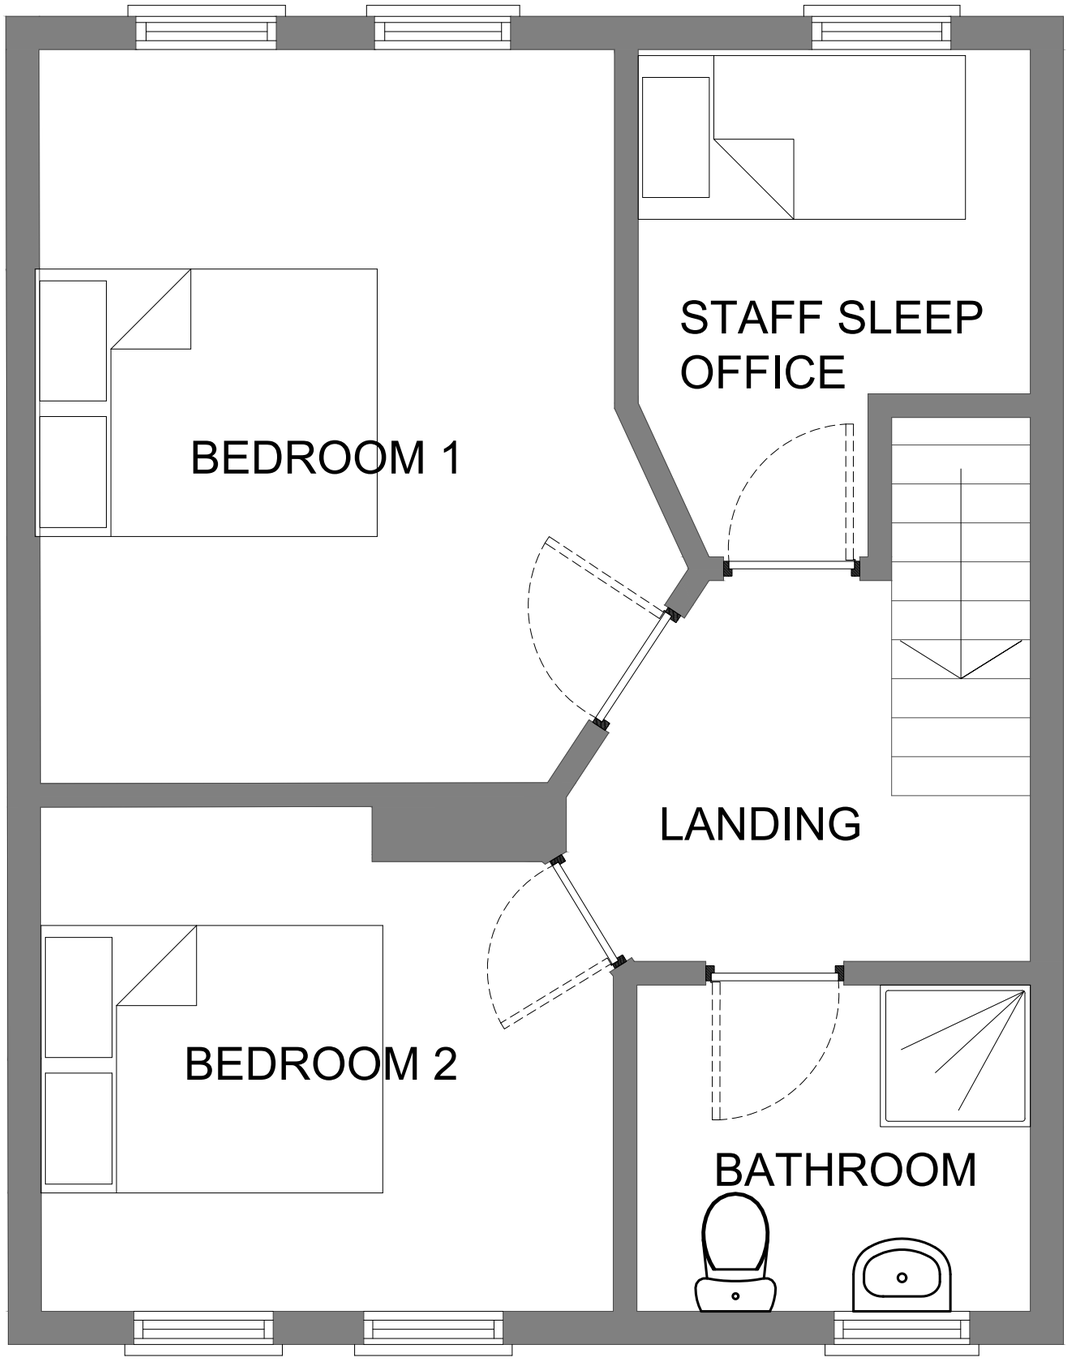

FIRST FLOOR PLAN

PURPOSE OF ISSUE	PLANNING

- Figured dimensions to be followed in preference to scale
- All dimensions shall be verified by the Contractor(s) on site prior to work commencing and relevant orders being placed.
- Any discrepencies to be brought to the attention of the Contract Administrator for instructions prior to proceeding.
- This drawing is the copyright of the Architect

CLIENT NAME
COVE CHILD CARE

PROJECT:
7 Birwood Rd, Manchester M8 4GL, UK

DRAWING:
PROPOSED FLOOR PLANS

DATE:	DRAWN BY:	CHECKED BY:
NOV 25	FA	AS

SCALE:	DRAWING NO:	REV:
1:50@A3	0-3	00