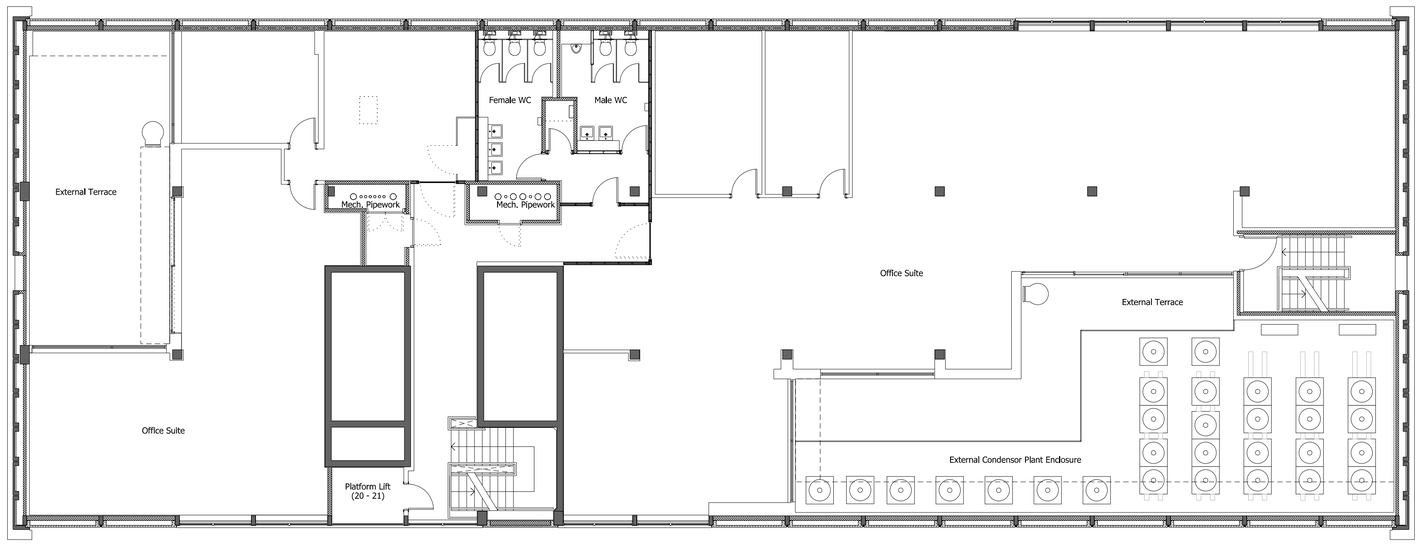


0 5 10 M

bridge
architects

address 14 Old Mill Street, Manchester, M4 6DZ
directors Russell Bridge RIBA ARB Victoria Hilton ARB

phone 0161 879 2828 **web** www.bridgearchitects.com
company # 07793934 **email** info@bridgearchitects.com

revision notes
FIRST ISSUE - 2025-12-12 - Issued for Stage 3
Rev A - 2026-02-04 - Issued for Planning

project Manchester One - 53 Portland St.
client Bruntwood SciTech
job no. 0264
drawing no. al(05)108

drawing title Existing Twenty-First Floor Plan
drawing scale 1:100 @ A1
drawing created November 2025
drawing rev A

bridge
architects
Do not scale from this drawing - use figured dimensions only.
This design and drawing is the copyright of bridge architects ltd and may not be reproduced in any form without prior written consent.
Issue of the drawing does not import any real or implied copyright license.