
Rev Revision Notes
L1 I126 - Planning Set
L2 I184 - Updated for Planning Condition 11

MCBW-10A-V9-XX-DR-A-9001-L2

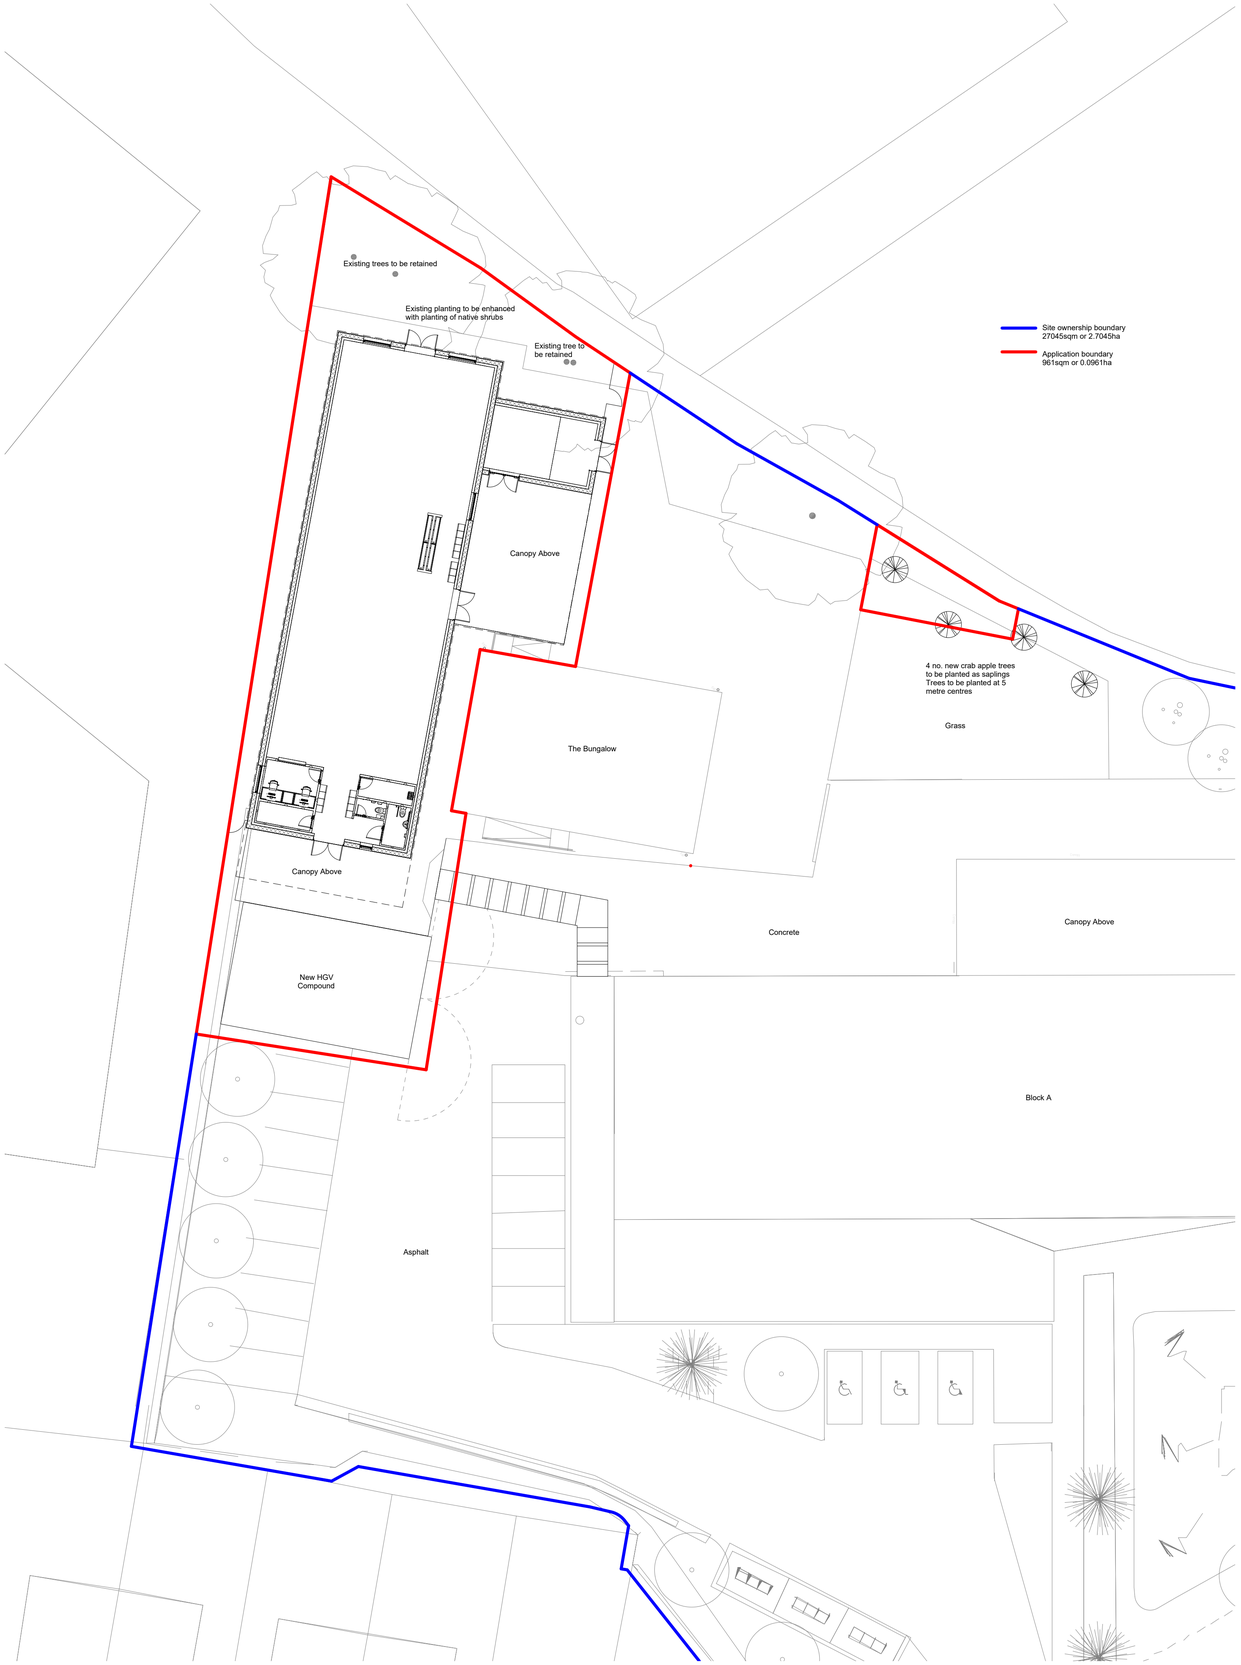

1 Proposed Site Plan
1 : 200 Ref Sheet: 0100

Scale 1:200
0 5 10 15 20 25

Client: The Manchester College
Project: LTE-Wythenshawe Brickwork
Job No.: 1462
Date : 28/07/25
BIM Model : MCBW-10A-M3-WB
QA: SJ AP
Scale : 1 : 200@A1
Drawing: **Proposed Site Plan**
Rev notes: I184 - Updated for Planning Condition 11

MCBW-10A-V9-XX-DR-A-**9001**-L2

10architect. unit 16, 12 hilton street, manchester, m1 1jf

This drawing is copyright. Do not scale dimensions from this drawing "if in doubt ask". This drawing is to be read in conjunction with all other relevant drawings and specifications. All discrepancies on this drawing are to be reported to the architect. Do not modify any element of this drawing. Use drawing only for purpose(s) issued.