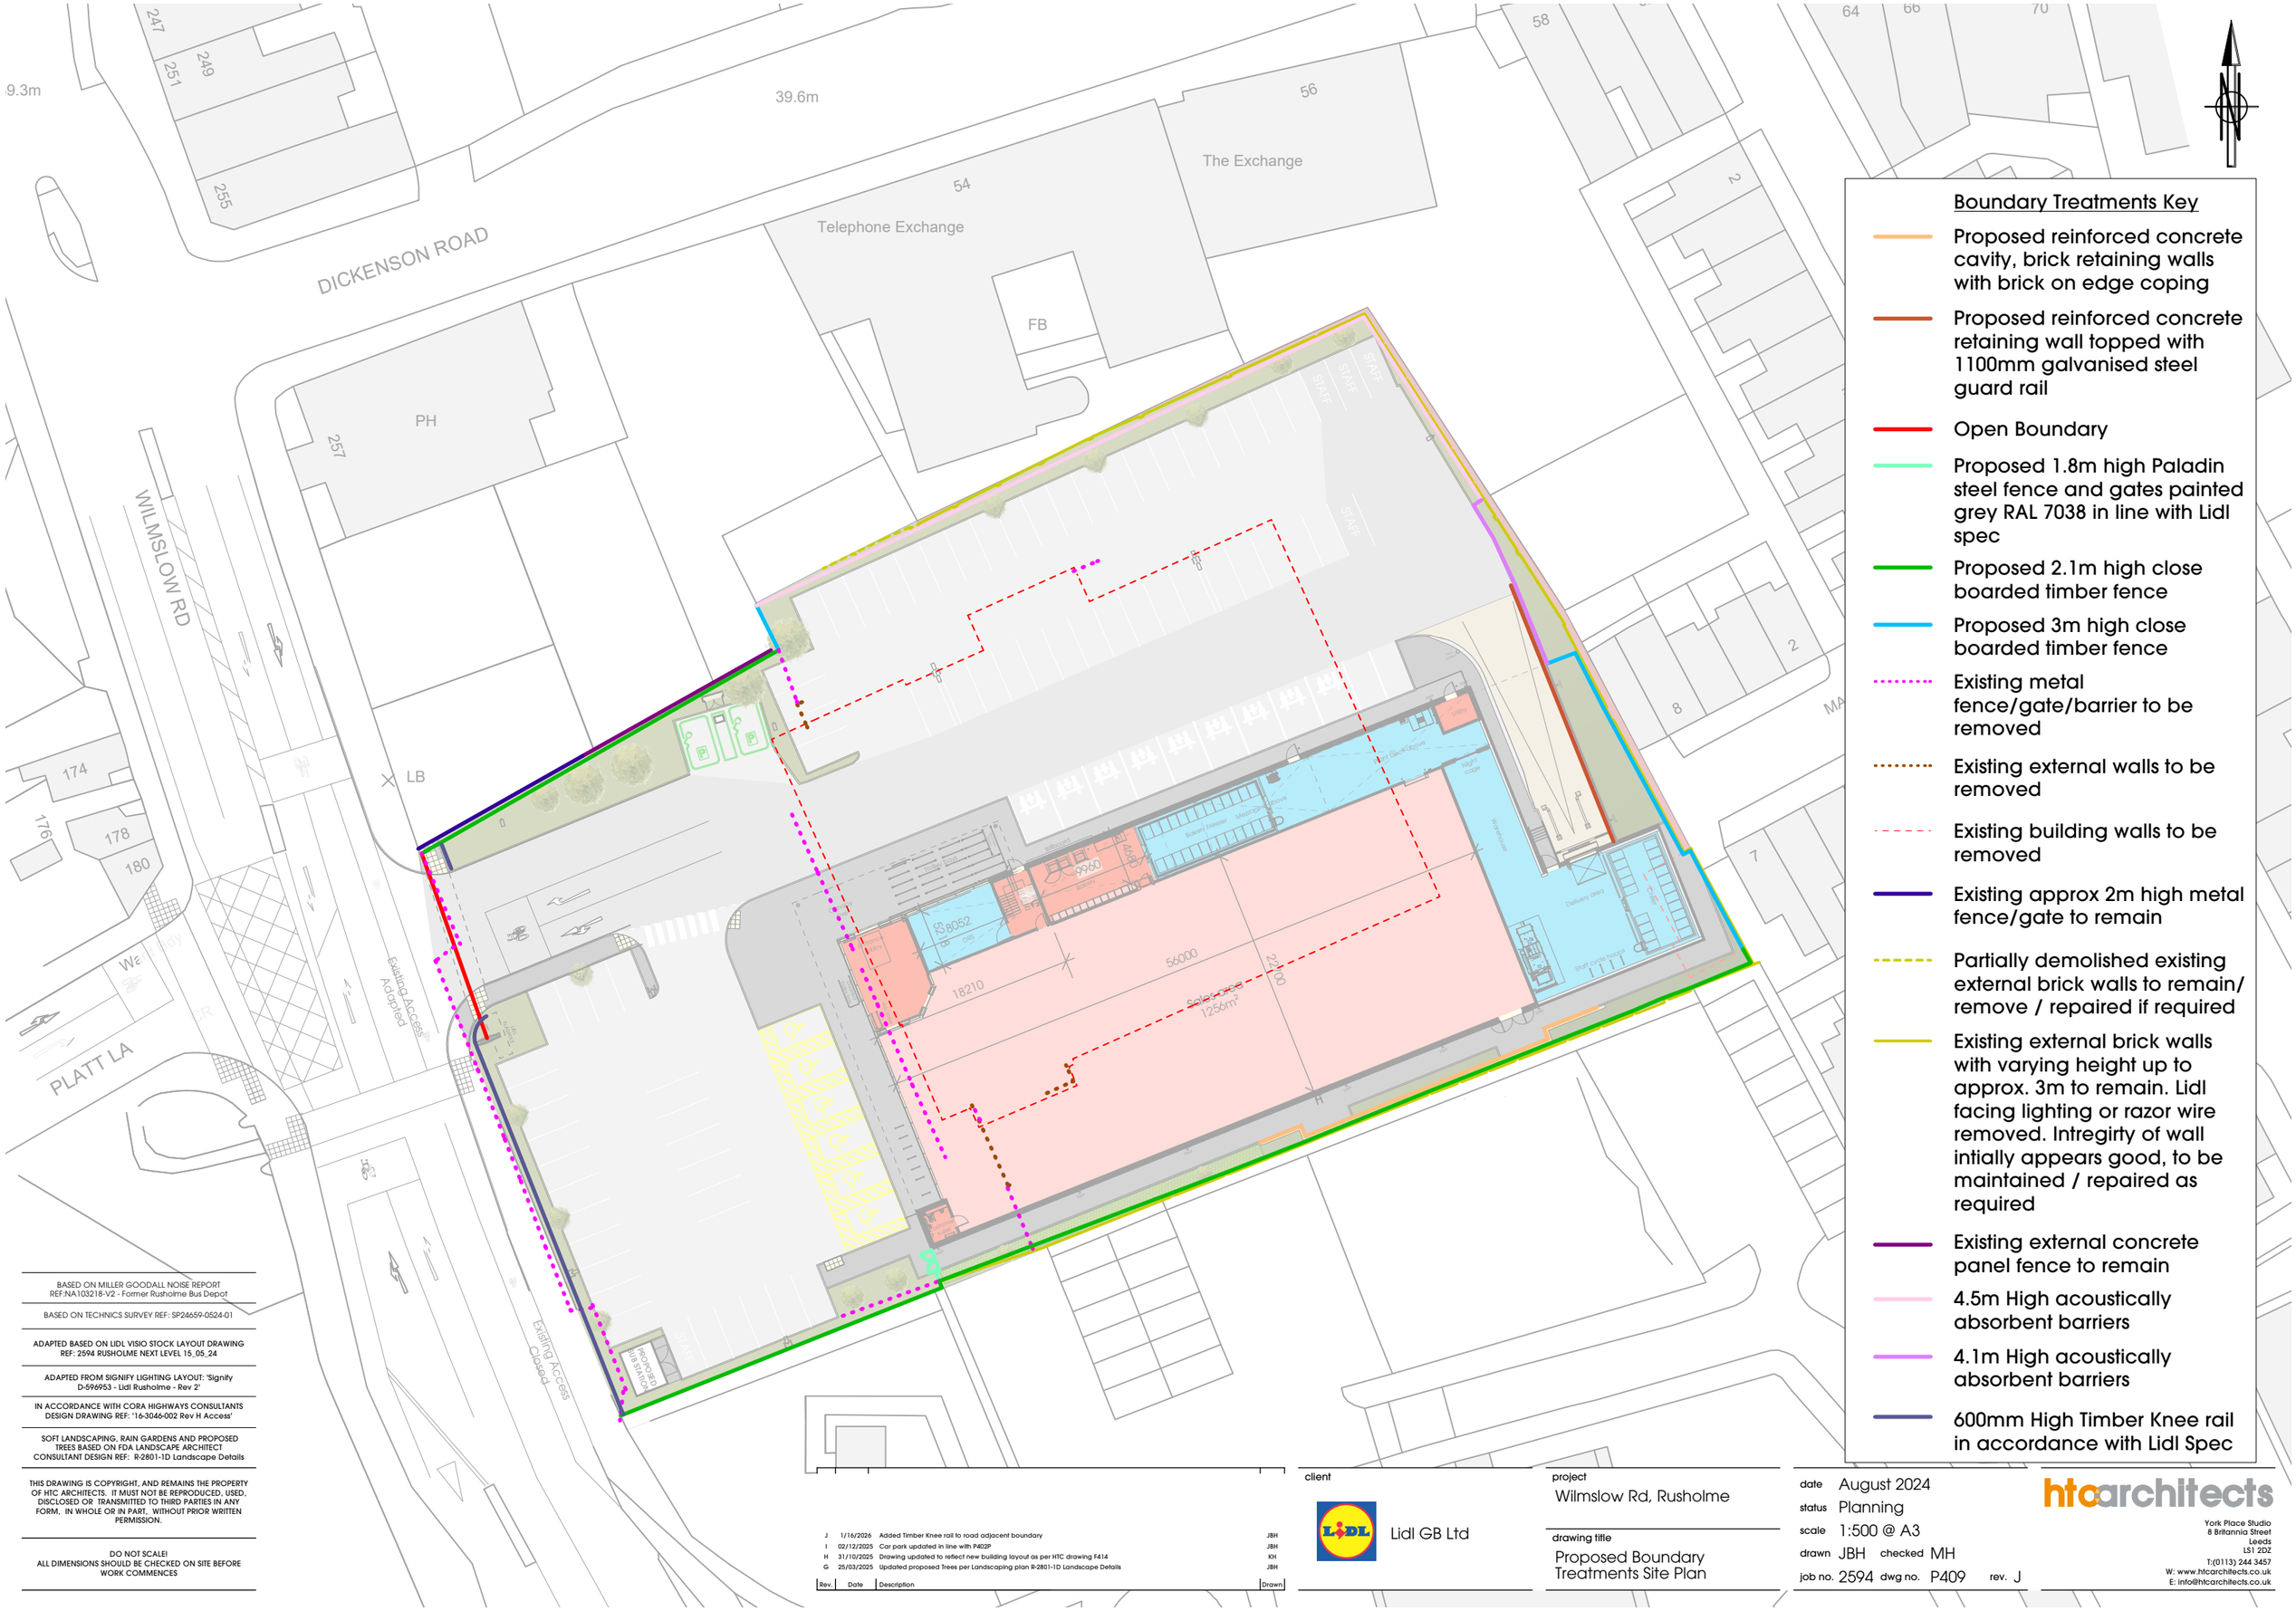


BASED ON MILLER GOODALL NOISE REPORT REF:NA103218-V2 - Former Rusholme Bus Depot

BASED ON TECHNICS SURVEY REF: SP24659-0524-01

ADAPTED BASED ON LIDL VISIO STOCK LAYOUT DRAWING REF: 2594 RUSHOLME NEXT LEVEL 15_05_24

ADAPTED FROM SIGNIFY LIGHTING LAYOUT: 'Signify D-596953 - Lidl Rusholme - Rev 2'

IN ACCORDANCE WITH CORA HIGHWAYS CONSULTANTS DESIGN DRAWING REF: '16-3046-002 Rev H Access'

SOFT LANDSCAPING, RAIN GARDENS AND PROPOSED TREES BASED ON FDA LANDSCAPE ARCHITECT CONSULTANT DESIGN REF: R-2801-1D Landscape Details

THIS DRAWING IS COPYRIGHT, AND REMAINS THE PROPERTY OF HTC ARCHITECTS. IT MUST NOT BE REPRODUCED, USED, DISCLOSED OR TRANSMITTED TO THIRD PARTIES IN ANY FORM, IN WHOLE OR IN PART, WITHOUT PRIOR WRITTEN PERMISSION.

DO NOT SCALE!
ALL DIMENSIONS SHOULD BE CHECKED ON SITE BEFORE WORK COMMENCES

Rev.	Date	Description	Drawn
J	1/16/2026	Added Timber Knee rail to road adjacent boundary	JBH
I	02/12/2025	Car park updated in line with P402P	JBH
H	31/10/2025	Drawing updated to reflect new building layout as per HTC drawing F414	KH
G	25/03/2025	Updated proposed Trees per Landscaping plan R-2801-1D Landscape Details	JBH

client
Lidl GB Ltd

project
Wilmslow Rd, Rusholme

drawing title
Proposed Boundary Treatments Site Plan

date August 2024
status Planning
scale 1:500 @ A3
drawn JBH checked MH
job no. 2594 dwg no. P409 rev. J

htcarchitects
York Place Studio
8 Britannia Street
Leeds
LS1 2DZ
T:(0113) 244 3457
W: www.htcarchitects.co.uk
E: info@htcarchitects.co.uk