

Proposed porch roof to be finished in materials to match the existing dwelling roof.

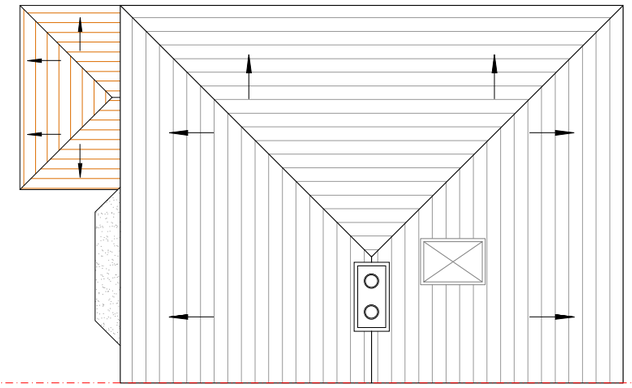

PROPOSED
ROOF PLAN

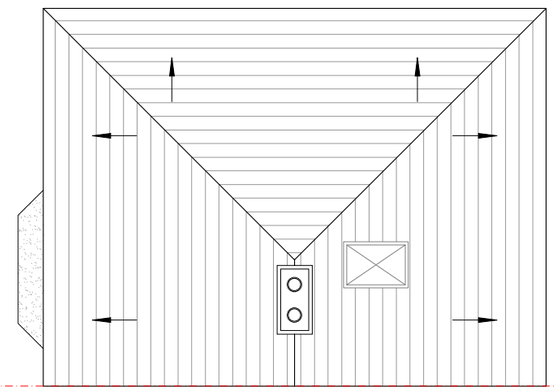

EXISTING
ROOF PLAN

0 2 4 6 8 10

Metres

SCALE 1:100@A3

Project :
Proposed Front Porch

Date : 30/12/25

Sheet Title :
Existing & Proposed Roof Plans

Sheet no : 02

Address :
12 Stanwick Avenue
MANCHESTER
M9 8PD

Applicant : Gintaras Liksa