Scale: 1/100

0 1 2 4 10m


CALDERPEEL.COM

© CALDERPEEL ARCHITECTS LTD


NOTE: DO NOT SCALE FROM THIS DRAWING

REV	DESCRIPTION	DATE	DRAWN
A	alterations to ground floor layout	19.02.25	CP
B	amended to 4BSP layout	25.03.25	CP
C	elevations updated	23.09.25	CP
D	general amendments	20.11.25	CP


HOUSE TYPE E - PART M(4) 2

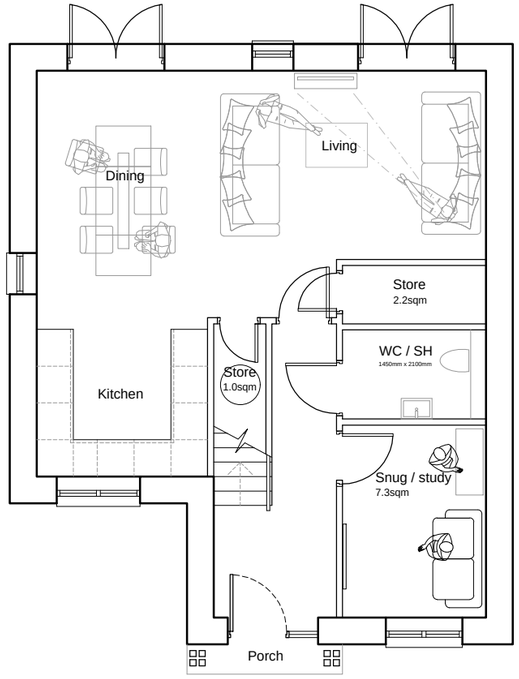

GROUND FLOOR
58.6sqm / 630sqft

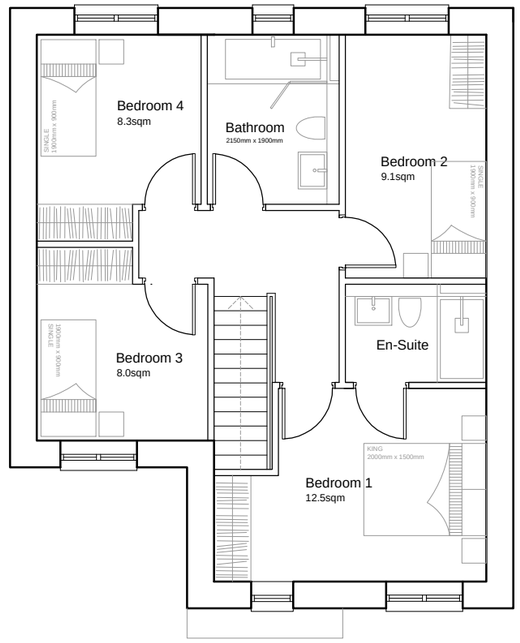

FIRST FLOOR
58.6sqm / 630sqft

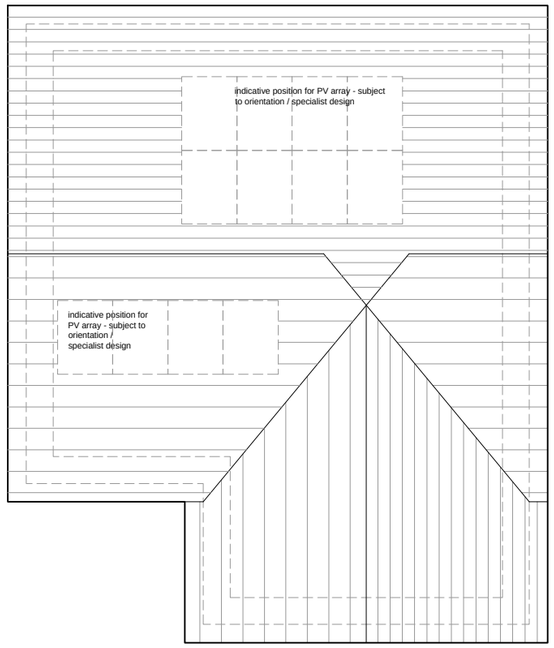


ROOF PLAN

TOTAL GIA
117.2sqm / 1,260sqft




FRONT ELEVATION

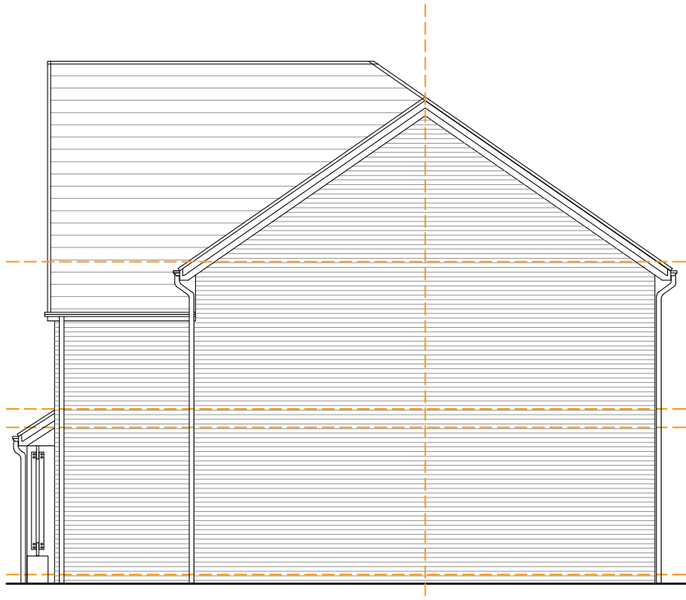

SIDE ELEVATION



REAR ELEVATION

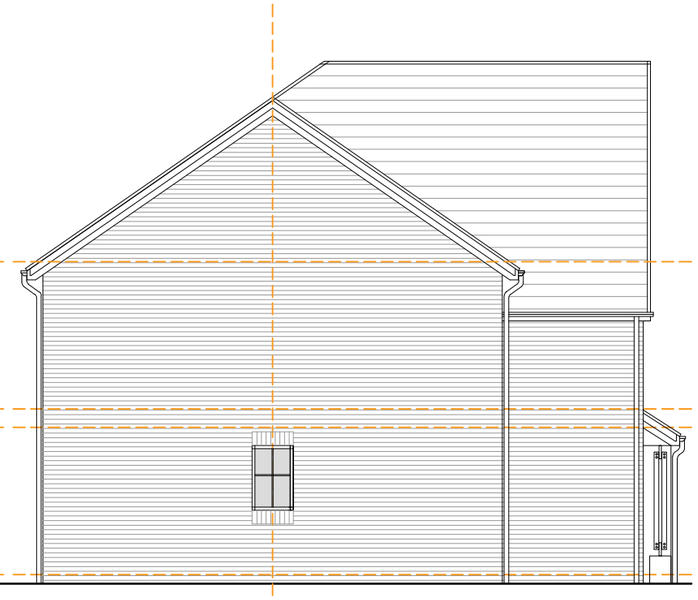

SIDE ELEVATION

CHESHIRE
Market Court
20-24 Church St
Altrincham
WA14 4DW
0161 929 7622

SHEFFIELD
Acero
1 Concourse Way
Sheffield
S1 2BJ
0114 212 9035

ELSA ROAD, FORMER LEVENSHULME CRICKET CLUB

SOUTHWAY HOUSING TRUST

HOUSE TYPE E - PROPOSED PLANS & ELEVATIONS
DWG: 23118 (PL) 140 D
DATE: 17.02.25
SCALE: 1:100 @ A3 DRAWN: CP

CALDERPEEL ARCHITECTS