

MAIN ENTRANCE SIGN x 1
BUILT UP RIM & RETURN LETTERS, WITH 100MM RETURNS
OPAL ACRYLIC FACES WITH APPLIED MT-683 VIOLET VINYL DETAIL, LIT VIA INTERNAL WHITE LED.
FIXED TO POWDER COATED ALU TRAYS WITH 60MM RETURNS

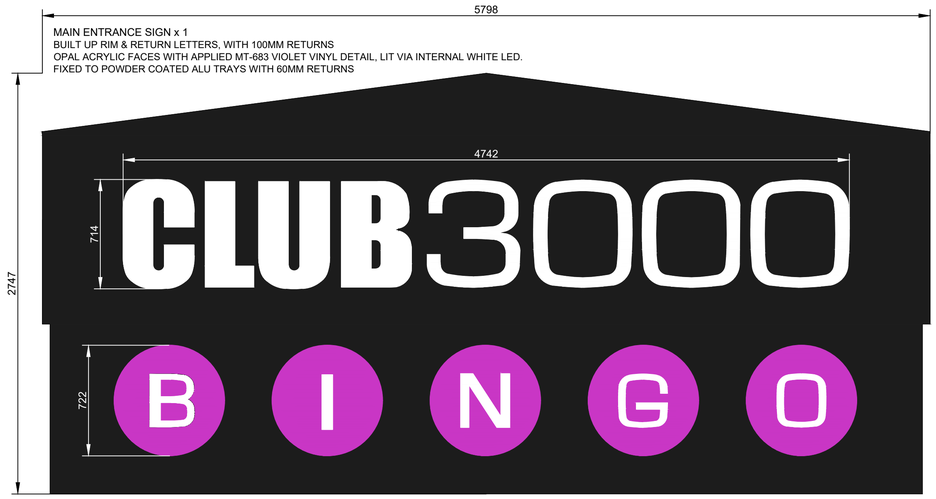


WELCOME SIGN x 1
POWDER COATED ALU TRAYS WITH 60MM RETURNS,
FRAMED WITH 60X35MM LED CHANNEL (LIT VIA INTERNAL PINK FAUX NEON)
BUILT UP RIMLESS LETTERS, WITH 100MM RETURNS &OPAL ACRYLIC FACES,
LIT VIA INTERNAL WHITE LED




BINGO SIGN x 2
POWDER COATED ALU TRAYS WITH 60MM RETURNS,
FRAMED WITH 60X35MM LED CHANNEL (LIT VIA INTERNAL PINK FAUX NEON)
BUILT UP RIMLESS LETTERS, WITH 100MM RETURNS &OPAL ACRYLIC FACES,
LIT VIA INTERNAL WHITE LED

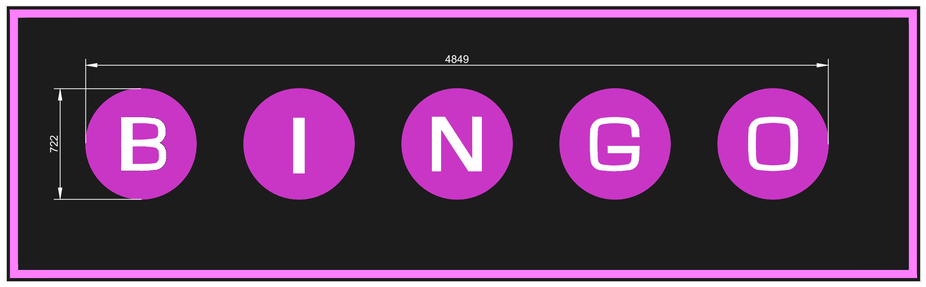

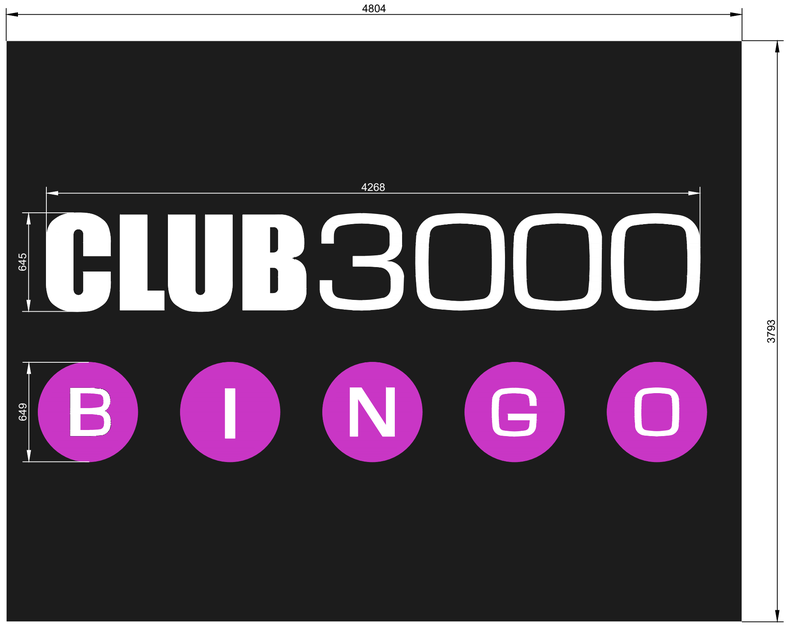

SIDE AND REAR ELEVATION SIGNS x 1
BUILT UP RIM & RETURN LETTERS, WITH 100MM RETURNS
OPAL ACRYLIC FACES WITH APPLIED MT-683 VIOLET VINYL DETAIL, LIT VIA INTERNAL WHITE LED.
FIXED TO POWDER COATED ALU TRAYS WITH 60MM RETURNS

SIDE AND REAR ELEVATION SIGNS x 2
BUILT UP RIM & RETURN LETTERS, WITH 100MM RETURNS
OPAL ACRYLIC FACES WITH APPLIED MT-683 VIOLET VINYL DETAIL, LIT VIA INTERNAL WHITE LED.
FIXED TO POWDER COATED ALU TRAYS WITH 60MM RETURNS

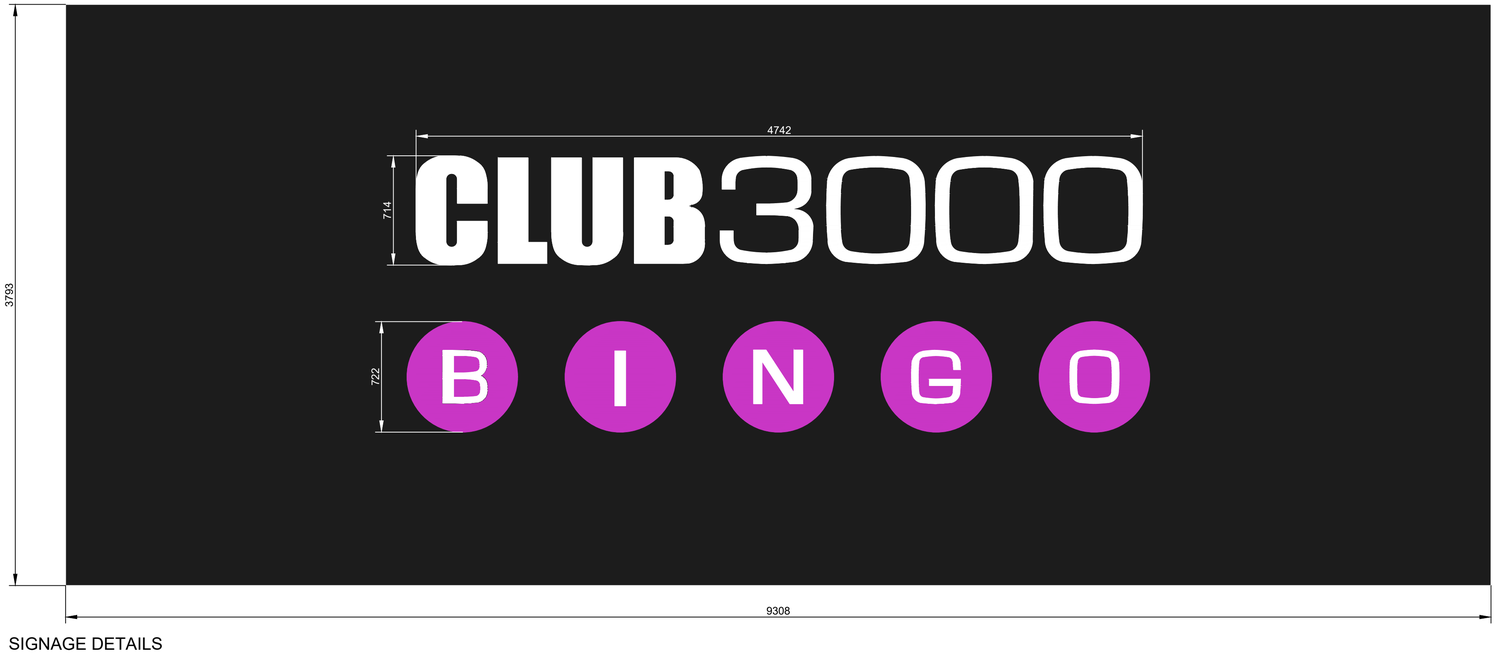

SIGNAGE DETAILS
SCALE: 1:20

NOTES

THE CONTRACTOR IS RESPONSIBLE FOR CHECKING ALL DIMENSIONS AND NOTIFYING ALL DISCREPANCIES TO THE DESIGNER.

USE FIGURED DIMENSIONS IN PREFERENCE TO SCALED DIMENSIONS.

ALL WORK TO BE IN ACCORDANCE WITH CURRENT BUILDING REGULATIONS.

COPYRIGHT OF THIS DRAWING IS RESERVED BY G.I.A. LIMITED, AND IS ISSUED ON THE CONDITION THAT IT IS NOT COPIED, REPRODUCED OR DISCLOSED TO ANY THIRD PARTY EITHER WHOLLY OR IN PART WITHOUT THE CONSENT IN WRITING OF G.I.A. LIMITED.



SCALE BAR
1:20

FEASIBILITY ISSUE

REV	DESCRIPTION	DATE
	AMENDMENTS	

CLIENT
FRASER CAPITAL MANAGEMENT LTD

JOB
EXTERIOR WORKS
CLUB 3000 BINGO
HYDE ROAD
MANCHESTER
M12 5FL

DRAWING
SIGNAGE DETAILS

GIA LTD, 3 Foxoak Park, Common Road, Dunnington, York, YO19 5RZ.
t 01904 481 480 f 01904 486 730 e design@gia.co.uk w www.gia.co.uk
INCORPORATED IN ENGLAND REG. NO. 2784135

JOB NO.	DRAWING NO.
2924–02	105

SCALE
1:20 @ A1

DRAWN BY	DATE
SS	Oct 25