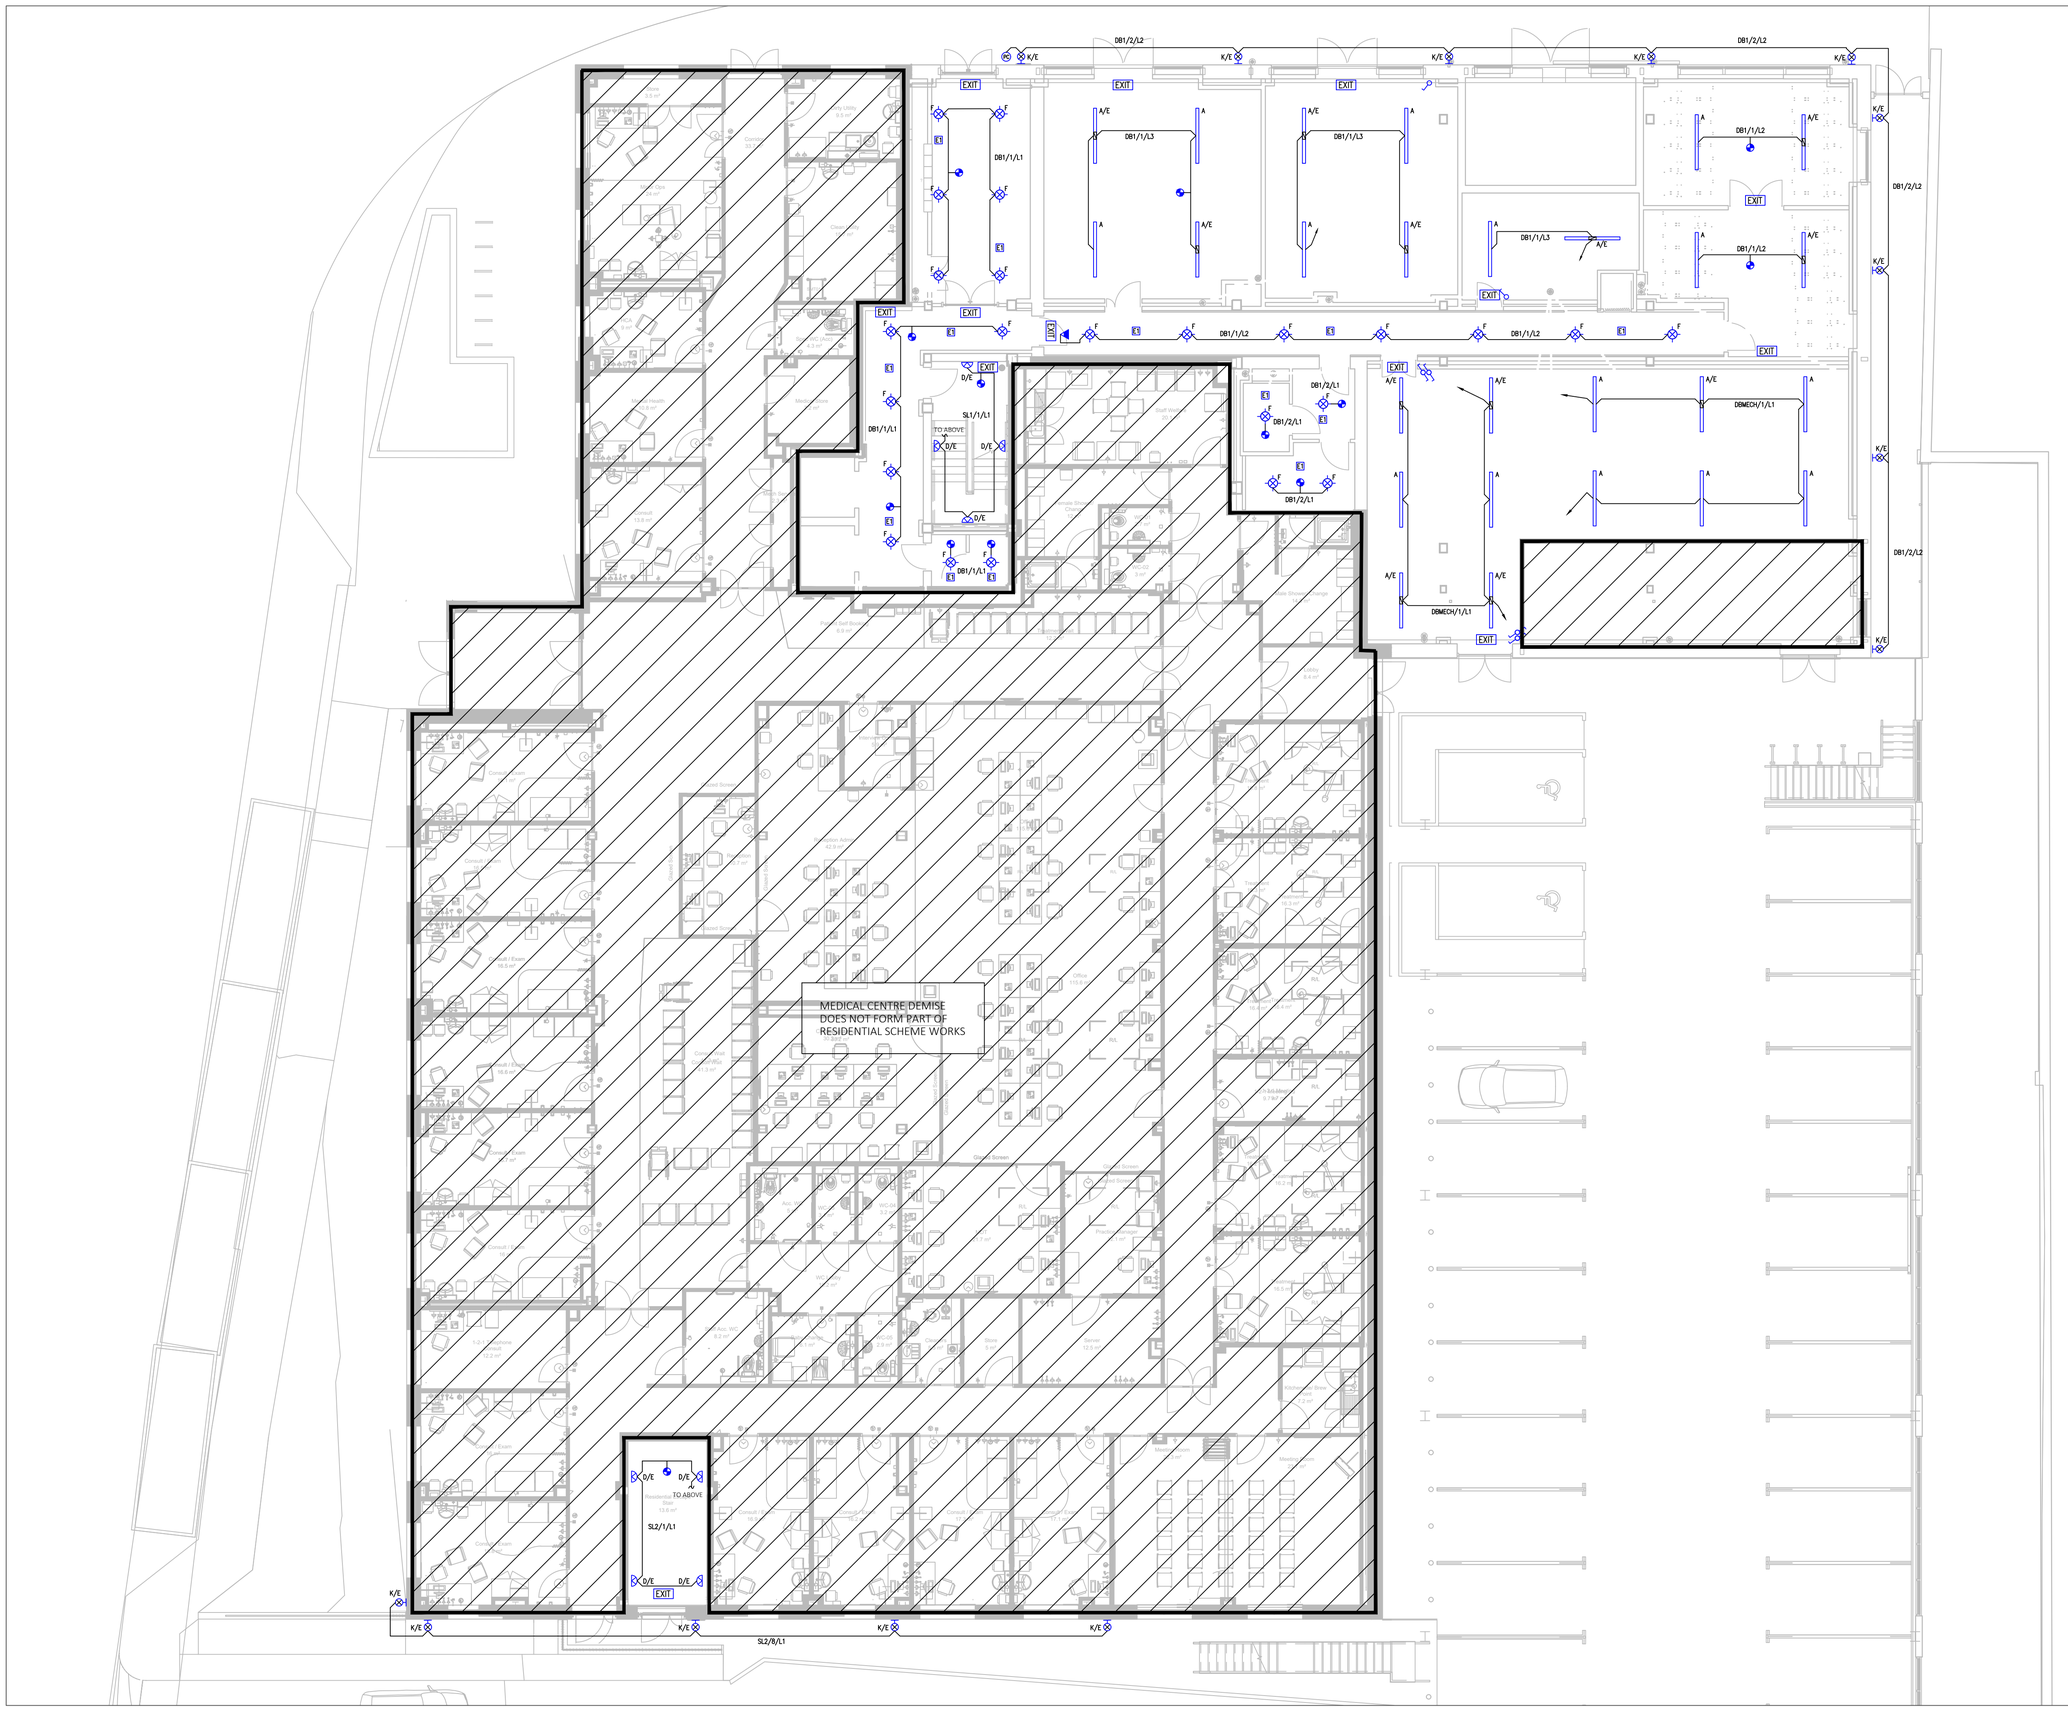


© Copyright in the drawing is the property of Prana Engineering Ltd.
It must not be reproduced, amended, used in any way without the express written consent of a Director of Prana Engineering Ltd.

This drawing is for information only and shall not be used for construction purposes.

Any drawing issued as "Construction Issue" is done so to confirm the basis on which the contractor shall provide their own working drawings.

All dimensions are in mm unless stated otherwise.

The information on this drawing shall be read in conjunction with any relevant associated specifications.

LUMINAIRE SCHEDULE

'A'	ROBUS HARBOUR 40W LED CORROSION PROOF - RHA40404FT-24.
'B'	ROBUS HARBOUR 60W LED CORROSION PROOF - RHA58405FT-24.
'C'	ROBUS HARBOUR 30W LED CORROSION PROOF - RHA28405FT-24.
'D'	ROBUS PORTAL 18W LED SLIMLINE BULKHEAD - RPO18CCT3E-01.
'F'	ROBUS VIRTUE 18W LED DOWNLIGHT - RVR1840-01
'F1'	ROBUS ROCCO 18W LED 4000K SURFACE FITTING - RRO1840-04
'G'	ROBUS DALLAS 38W LED 600x600 4000K PANEL - RDL404060UGR-01.
'H'	ROBUS ULTIMUM 7W LED DOWNLIGHT - RUL0739-01.
'J'	DECORATIVE PENDANT TYPE FITTING (TBC BY CLIENT).
'K'	ROBUS FALCON 30W LED WALL LIGHT - RFA03555DH-04E
/E	DENOTES C/W 3 HOUR EMERGENCY BATTERY BACK UP PACK & LED INDICATOR.
'E1'	ROBUS DESMOND 3W LED EMERGENCY - RDD1P5LO-01
EXIT	ROBUS SWISS 1.5W LED EXIT SIGN - RSS1P5-01

LIGHTING LEGEND

- SINGLE WAY LIGHT SWITCH. 'g' - DENOTES No. OF GANGS. 'N' DENOTES C/W NEON INDICATOR
- TWO WAY LIGHT SWITCH. 'g' - DENOTES NO. OF GANGS.
- EMERGENCY LIGHTING KEY TEST SWITCH. LABELLED FOR EACH SWITCH WITH DESCRIPTION OF CIRCUIT. LOCATED ADJACENT TO THE DISTRIBUTION BOARD.
- EXIT — ROBUS SWISS LED EXIT SIGN
- MID RANGE PIR SENSOR
- LONG RANGE MICROWAVE SENSOR
- 3 POLE FAN ISOLATOR

REV	DESCRIPTION	DESN	CHKD	DATE
C3	UPDATED CONTRACT ISSUE	J.H.	M.R.	11.02.26
C2	UPDATED CONTRACT ISSUE	J.H.	M.R.	10.12.25
C1	UPDATED CONTRACT ISSUE	J.H.	M.R.	08.08.25
C	CONTRACT ISSUE	J.H.	M.R.	06.06.25

PRANA
BUILDING SERVICES CONSULTANCY

CLIENT
Bridgestone

PROJECT
DIDSBURY POINT RESIDENTIAL

TITLE
ELECTRICAL SERVICES
GROUND FLOOR
LIGHTING & EMERGENCY LIGHTING LAYOUT

SCALE	ORIGINAL SIZE	DATE
1:100	A1	OCT 2024
DRAWN: J.H.	DESIGNED: J.H.	CHECKED: M.R.

DRAWING NUMBER: J23009-PRA-00-E-6301
REVISION: C3