


1 Quay Street Elevation - Proposed
Scale: 1:100



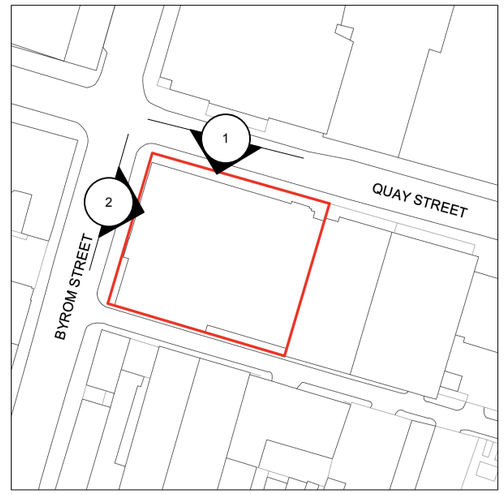

2 Byrom Street Elevation - Proposed
Scale: 1:100

All signage is to be illuminated to 300cd/m2 as requested 7/1/2026 MC/WRP

ISSUES

/	26.11.25	For Comment
A	26.11.25	For Comment
B	07.01.26	For Comment

Project ref.	Drawing no.	Revision
L-QS	3103	B


Project: Lina Stores Manchester
Title: Proposed Canopy Signage
Scale: 1:100 @ A3 / 1:200 @ A4
Date: 7.1.2026
Status: For Comment

WHITE RABBIT PROJECTS

12-14 Denman Street, London W1D 7HJ
hello@whiterabbitprojects.com
whiterabbitprojects.com



1 Proposed Front Elevation
Scale: 1:25

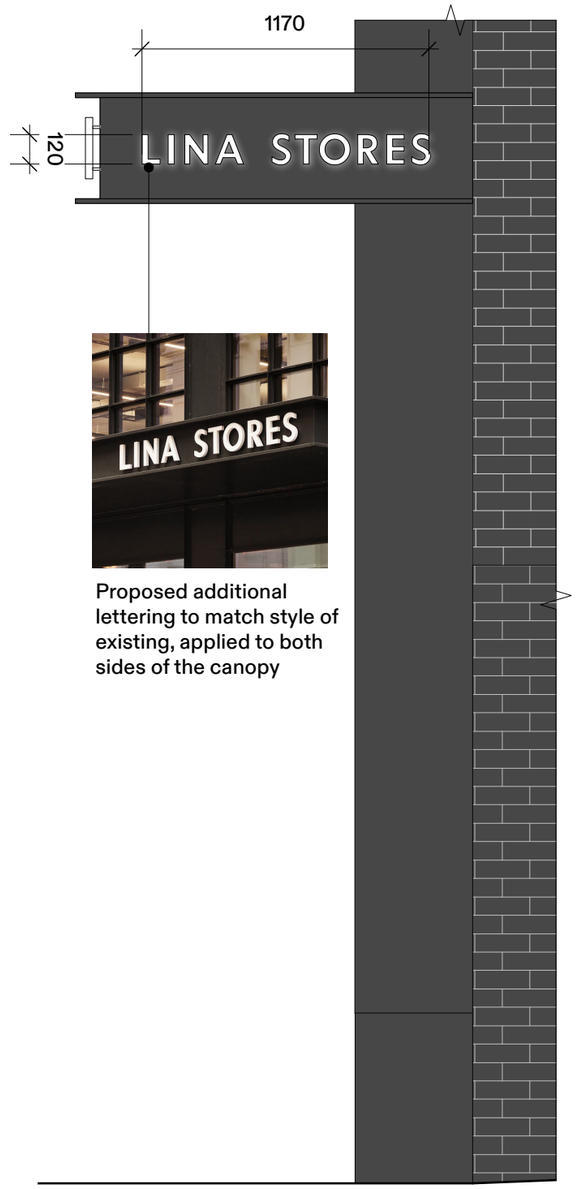

Proposed additional lettering to match style of existing, applied to both sides of the canopy

2 Proposed Side Elevation
Scale: 1:25

All signage is to be illuminated to 300cd/m2 as requested 7/1/2026 MC/WRP

ISSUES

/	26.11.25	For Comment
A	07.01.26	For Comment

Project ref.	Drawing no.	Revision
L-QS	3113	A


Project: Lina Stores Manchester
Title: Canopy Signage - Quay Street
Scale: 1:25 @ A3 / 1:50 @ A4
Date: 7.1.2026
Status: For Comment

WHITE RABBIT PROJECTS

12-14 Denman Street, London W1D 7HJ
hello@whiterabbitprojects.com
whiterabbitprojects.com



1 Proposed Front Elevation
Scale: 1:25

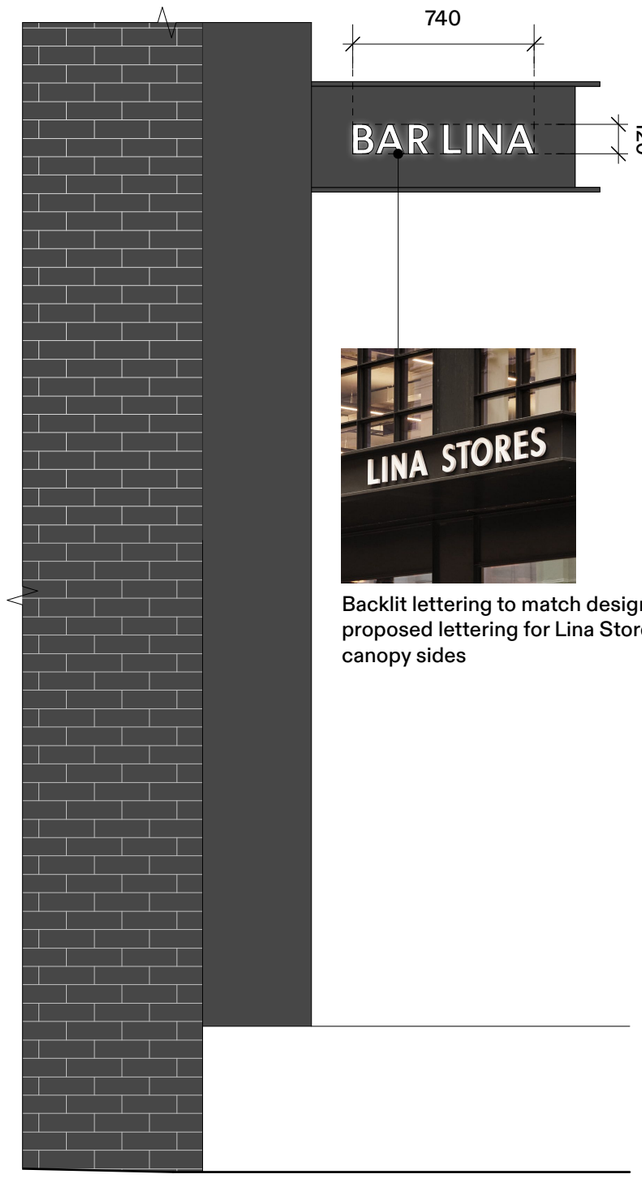

Backlit lettering to match design of proposed lettering for Lina Stores canopy sides

2 Proposed Side Elevation
Scale: 1:25

All signage is to be illuminated to 300cd/m2 as requested 7/1/2026 MC/WRP

ISSUES		
/	26.11.25	For Comment
A	26.11.25	For Comment
B	07.01.26	For Comment

Project ref.	Drawing no.	Revision
L-QS	3114	B

Project: Lina Stores Manchester
Title: Canopy Signage - Byrom Street
Scale: 1:25 @ A3 / 1:50 @ A4
Date: 7.1.2026
Status: For Comment

WHITE RABBIT PROJECTS

12-14 Denman Street, London W1D 7HJ
hello@whiterabbitprojects.com
whiterabbitprojects.com