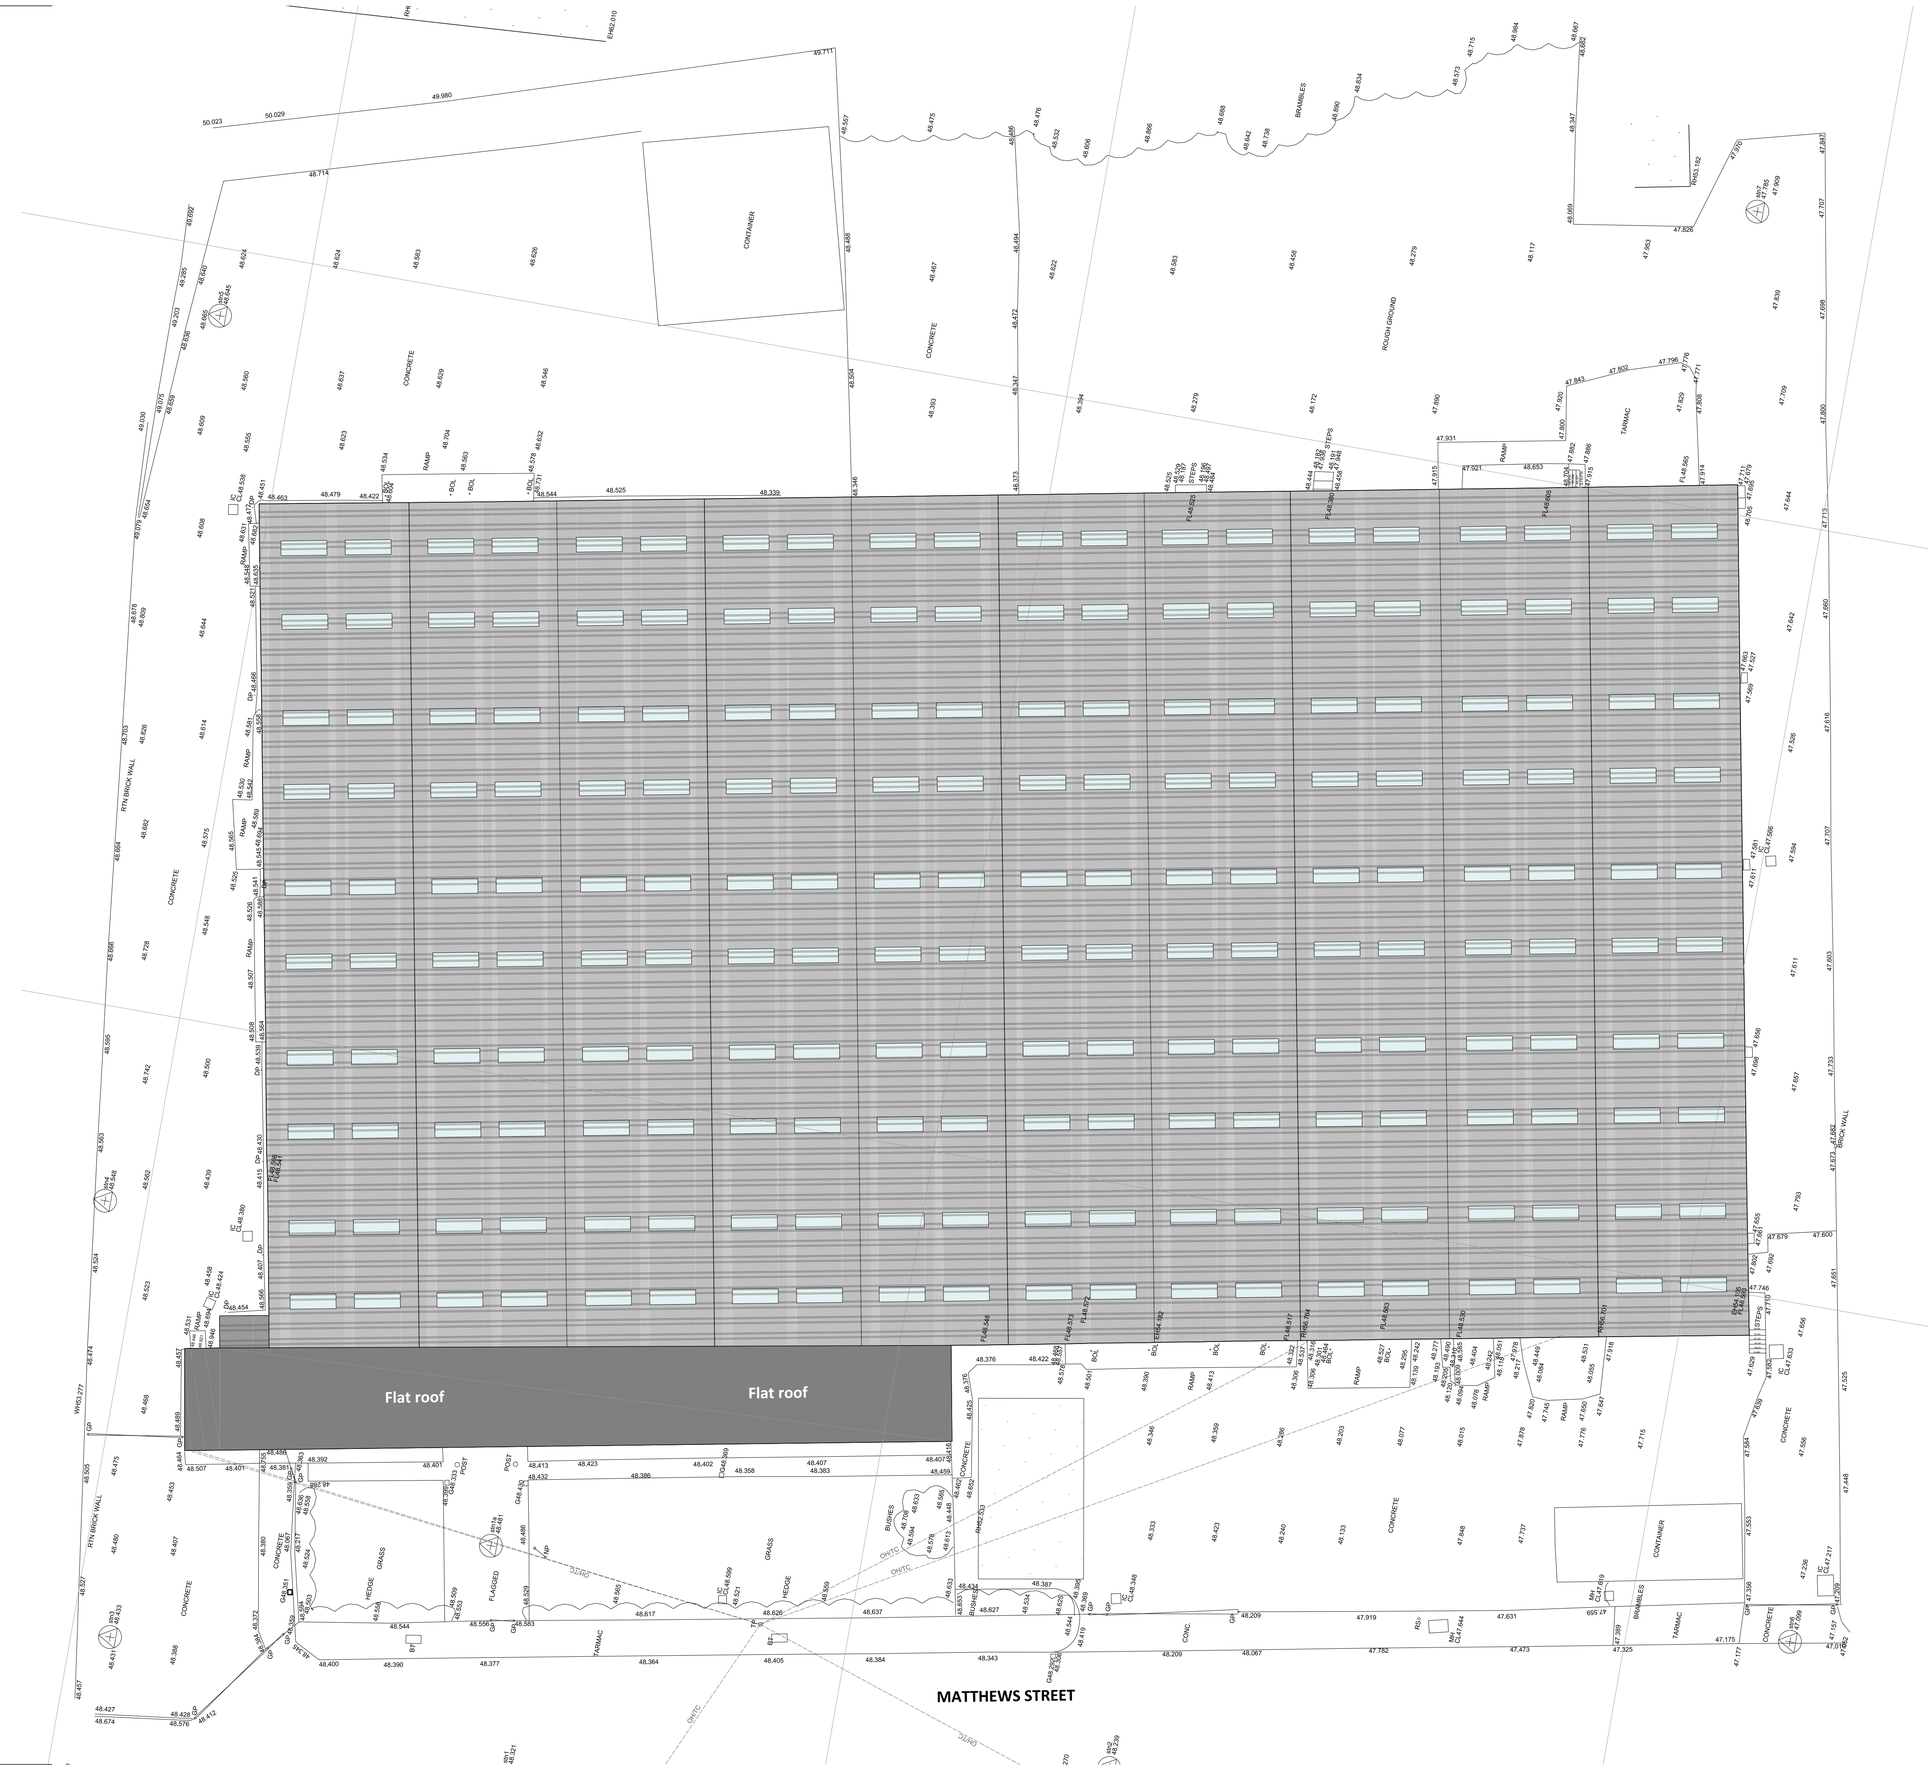


REV	DATE	AMENDMENT	BY	CHKD
B	05/01/2026	Layout of roof windows amended to existing arrangement.	DB	--
A	29/09/2025	Proposed roof cladding colour amended to light grey following conversation with client.	DB	--

HNA architects
Architecture | Planning | Design

PROJECT:	Montague House, Matthews Street, Gorton				
CLIENT:	Mr. D Weisberg				
DRAWING:	Proposed Site and Roof Plan				
DRAWN BY:	DB	CHECKED BY:	GG	CREATED: 22/09/2025	SCALE: 1:200 @ A1
STATUS:	Developed Design			DRAWING No: 1532/P-001	REVISION: B

DO NOT SCALE.
COPYRIGHT REMAINS WITH HNA ARCHITECTS Ltd.

TEMPLE WORKS, TEMPLE STREET, OLDHAM, OL1 3NJ
TEL: 0161 688 1820
E-MAIL: info@hna-architects.co.uk

RIBA Chartered Practice