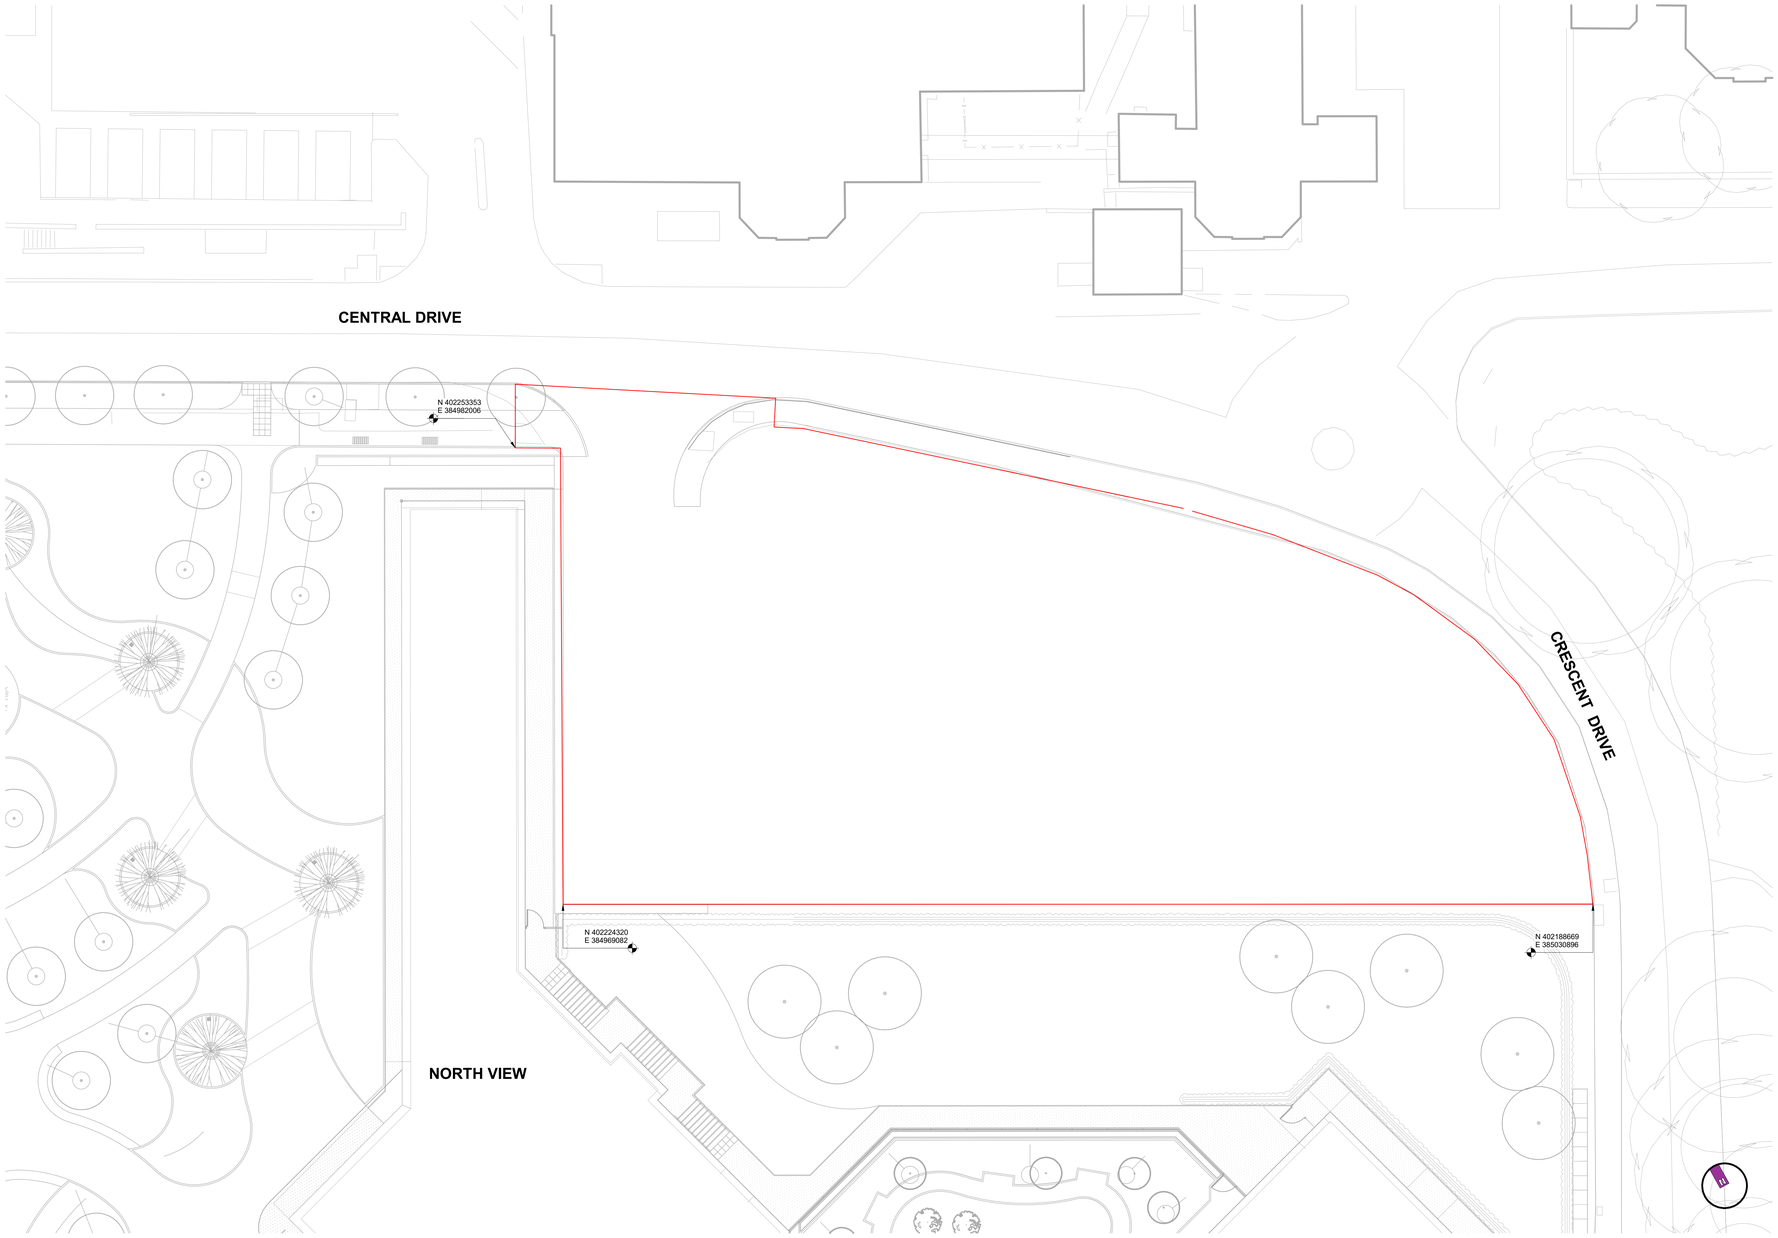


1 **00_Site Layout - Existing Site Plan**
1 : 150

A0

NOTES
All dimensions and levels to be checked on site

Any descrepancies are to be reported to the Architect before any work commences

This drawing shall not be scaled to ascertain any dimensions, work to figured dimensions only

This drawing shall not be reproduced without express written permission from AFL Architects Ltd.

DISCLAIMER
When this drawing is issued in CAD, it is an uncontrolled version issued for information only, to enable the recipient to prepare their own documents/drawings for which they are solely responsible.

SOFTWARE INTEROPERABILITY
AFL prepared this drawing using Autodesk REVIT Architecture.

AFL does not accept liability for any loss or degradation of any information held in the drawing resulting from the translation from the original file format to any other file format or from the recipients reading of it in any other programme.

THIS DRAWING IS BASED ON THE FOLLOWING MODELS:

Model	By	Issued on
Structural Precast	XXXXX	
Structural	XXXXX	
MEP	XXXXX	
Landscape	XXXXX	


00-TCP02 GA Plan Key Existing
1 : 200

GA Plan Key - Existing

Out of Scope Area

Area Bounded by assumed site boundary 1980sqm

KEYPLAN

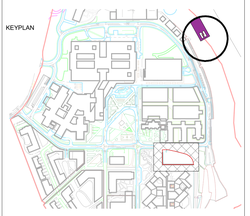

REV.	DESCRIPTION	DATE	DRW.	CHK.
P02	SITE PLAN AMENDED	24.10.25	KC	JW
P01	Preliminary issue	13.10.25	KC	JW

Manchester University NHS Foundation Trust

APPOINTED PARTY LOGO/INFORMATION

MORGAN SINDALL

AFL architects

PROJECT
TCP02 Plot - Surface Car Park

TITLE
Existing Site Plan - TCP 02

STATUS	PURPOSE OF ISSUE
CR	For Construction

DRAWN BY	CHECKED BY	DATE
KC	JW	24.10.25

SCALE (@A0)	PROJECT NUMBER
As indicated	253118

FILE DRAWING NUMBER	REV.
23142-AFL- NM110-XX-DR-A-0051	P02

24/10/2025 16:12:09