


Proposed Third Floor

Scale: 1 : 50

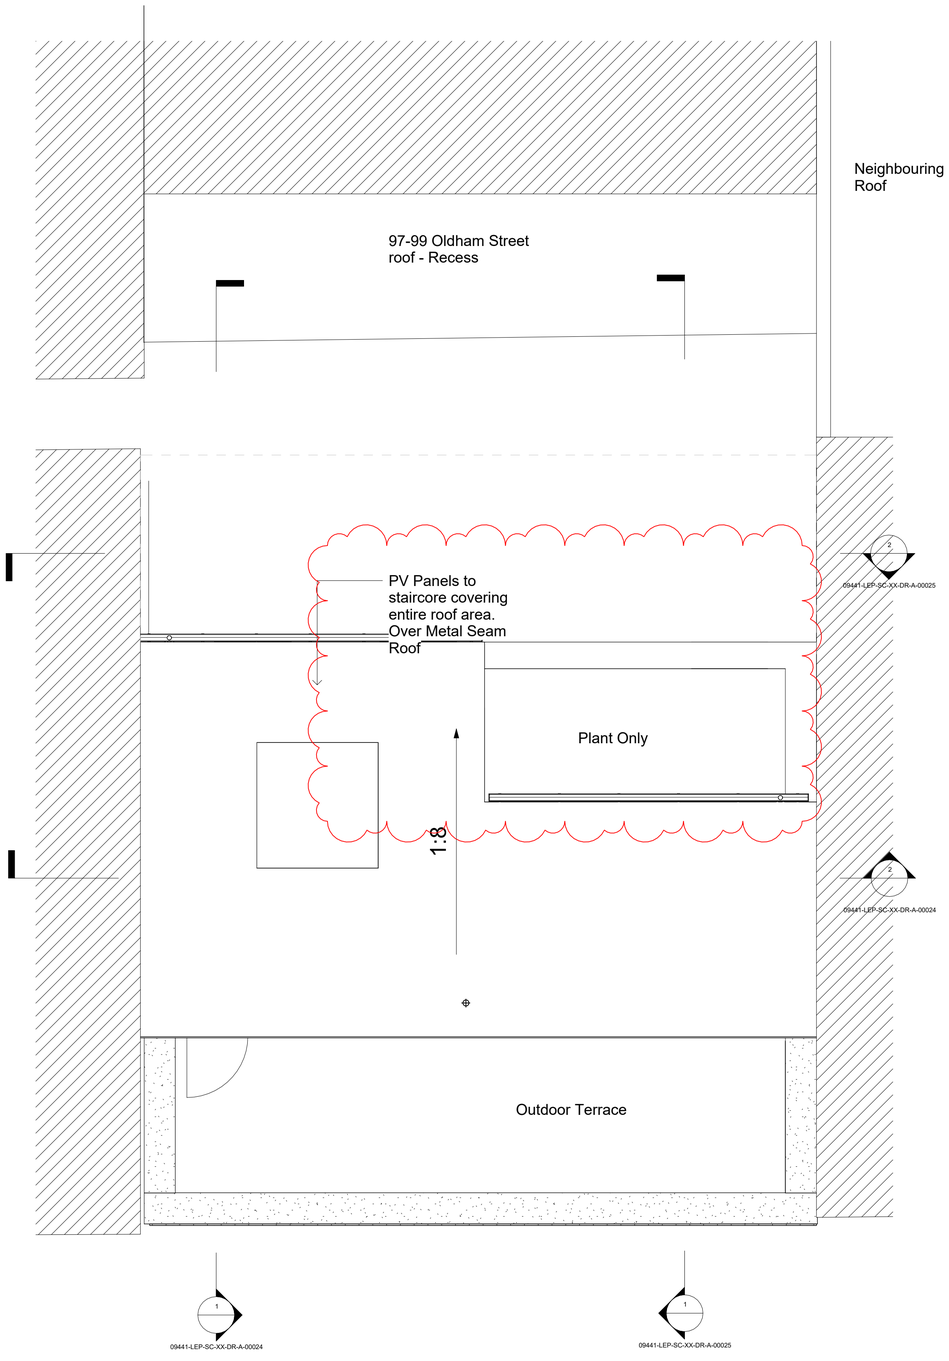

Proposed Roof

Scale: 1 : 50

© DO NOT SCALE DRAWING

Lee Evans Partnership LLP own the copyright of this and any associated documents. Such documents may not be used or reproduced for any purpose other than that for which they were created.

Room Type Legend


- Circulation
- Kitchen
- Outdoor
- Pop Up
- Restaurant
- Retail
- Sanitary
- Store
- Waste

Existing Party Wall

Proposed Wall

Revision	Description	DRN	CHK	Date
P03	Planning Amendment	SA	MHY	26.02.26
P02	Planning Amendment	SA	MHY	05.02.26
P01	Planning Package	EFA	MHY	24/10/25

KEY PLAN

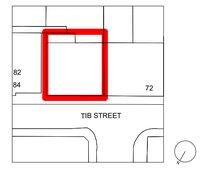

ISSUE STATUS
STAGE 3

L E P Architecture Heritage Planning Interiors

www.lee-evans.co.uk | office@lee-evans.co.uk | 01227 784444

CLIENT
LAU YAK Ltd

PROJECT NAME
78-80 Tib Street

PROJECT NO	ISSUE DATE	DRAWN BY	CHECKED BY	SCALE @ A1
9441	08/06/25	EFA	MHY	1 : 50

DRAWING TITLE
Proposed Third Floor & Roof Plan

DRAWING NUMBER
09441-LEP-SC-XX-DR-A-00022

REVISION
P03

PROJECT | AUTHOR | ZONE | LEVEL | TYPE OF DOC | ROLE | NUMBER

ALL REPRODUCTION, COPYRIGHT AND INTELECTUAL PROPERTY RIGHTS RESERVED © 2020