

Notes

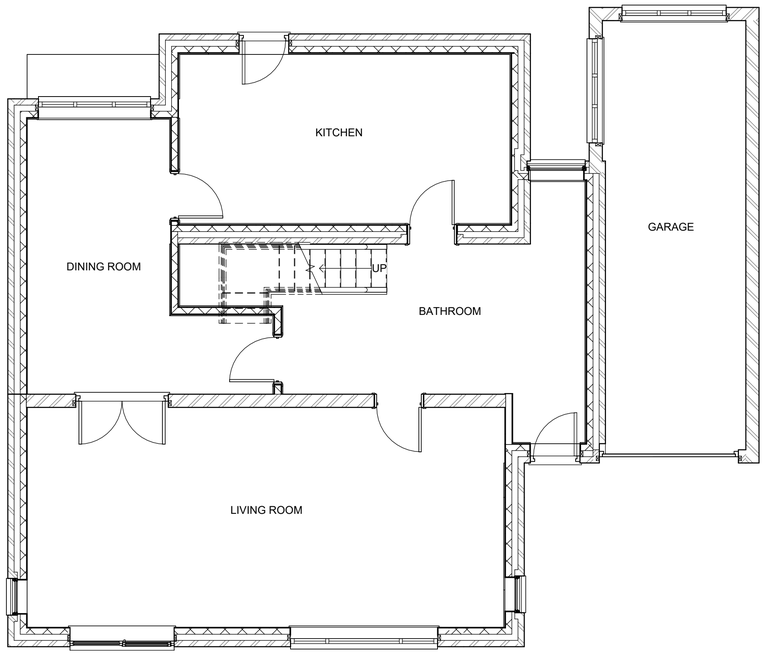

1 GF EXISTING
1 : 50

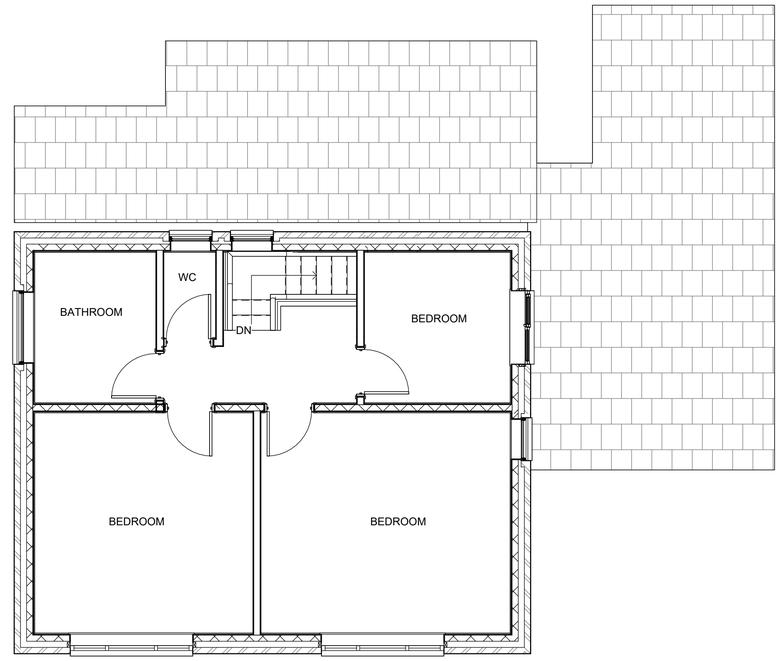

2 1ST FLR EXISTING
1 : 50

Rev	Description	Date	Dr by	App by
original by: NK		date created: 03/12/25		approved by: NK

NK Architectural
Enquiries@nkarchitectural.co.uk
0161 818 4727
www.NKARCHITRCTURAL.co.uk

client name: OWNER

project: 16A Darley Avenue Didsbury M20 2XF

drawing: EXISTING GF AND 1ST FLOOR PLAN

computer file	plot date
C:\Users\NKARK\Dropbox\NKARC\16A Darley Avenue Didsbury M20 2XF\16A Darley Avenue Didsbury M20 2XF.rvt	
project number: 2025.0042.2248	scale: 1 : 50 @A1
drawing number: A101	rev: / issue status:

This drawing is to be read in conjunction with all related drawings. All dimensions must be checked and verified on site before commencing any work or producing shop drawings. The originator should be notified immediately of any discrepancy.
This drawing is copyright and remains the property of NK Architectural.