
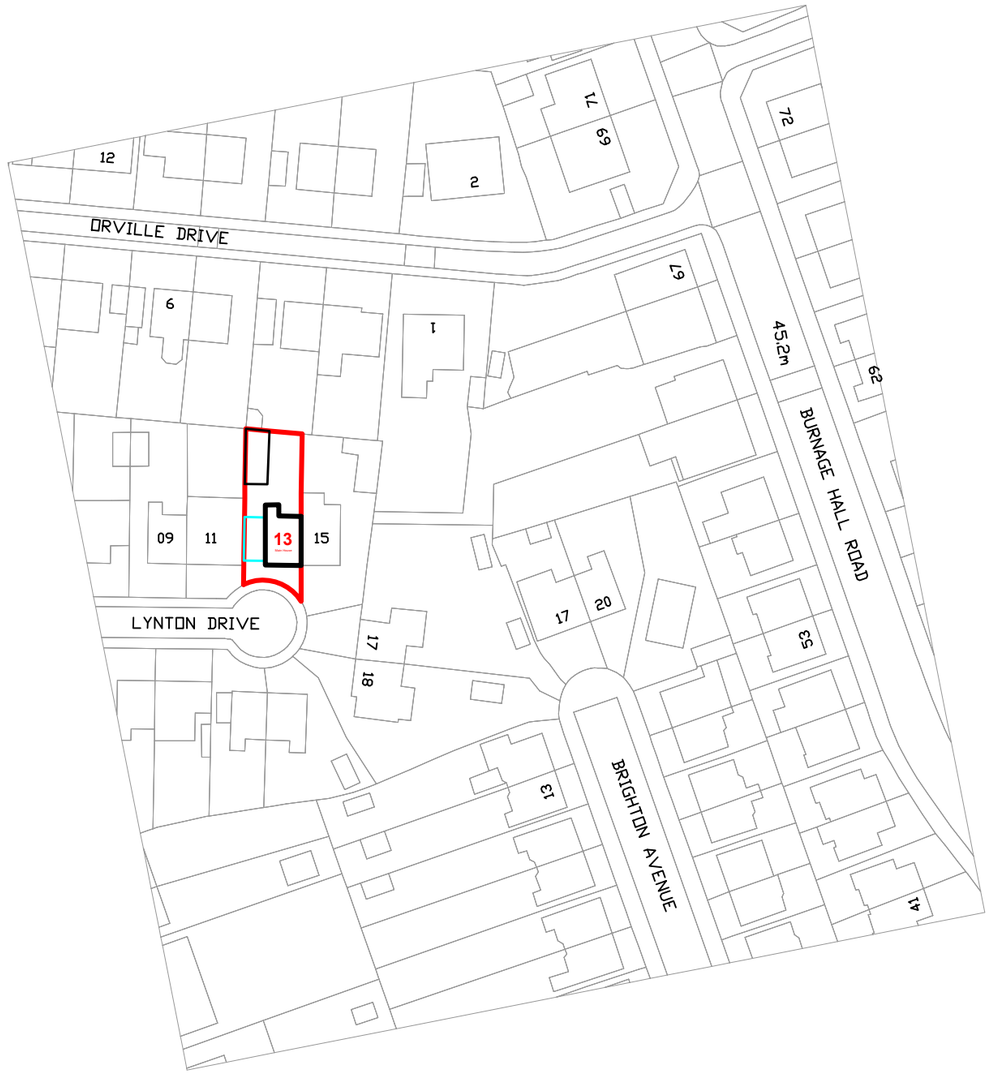




Site Location

Scale: **1:1000@A3**

| | | | | | |
|---|---|---|---|---|---|
| BADR DESIGN & CONSTRUCTION<br>Drawing & Checked: BADR ABUBAKER<br>+44 073 9473 2000<br>archi_badrai@yahoo.com | Client: **Mr. Alan** | Project Reference: **BADR-AR/508** | Drawing Title: **Site Location** | Scale:<br>Sheet No: **AR-01**<br>Design Date: **01/04/2025** | Revision:<br>Revision Date: |
| | Project Address: **13 Lynton Dr, Manchester , M19 2LQ** | Project Title: **Erection of a Double-Storey Rear & side Extension** | | | |

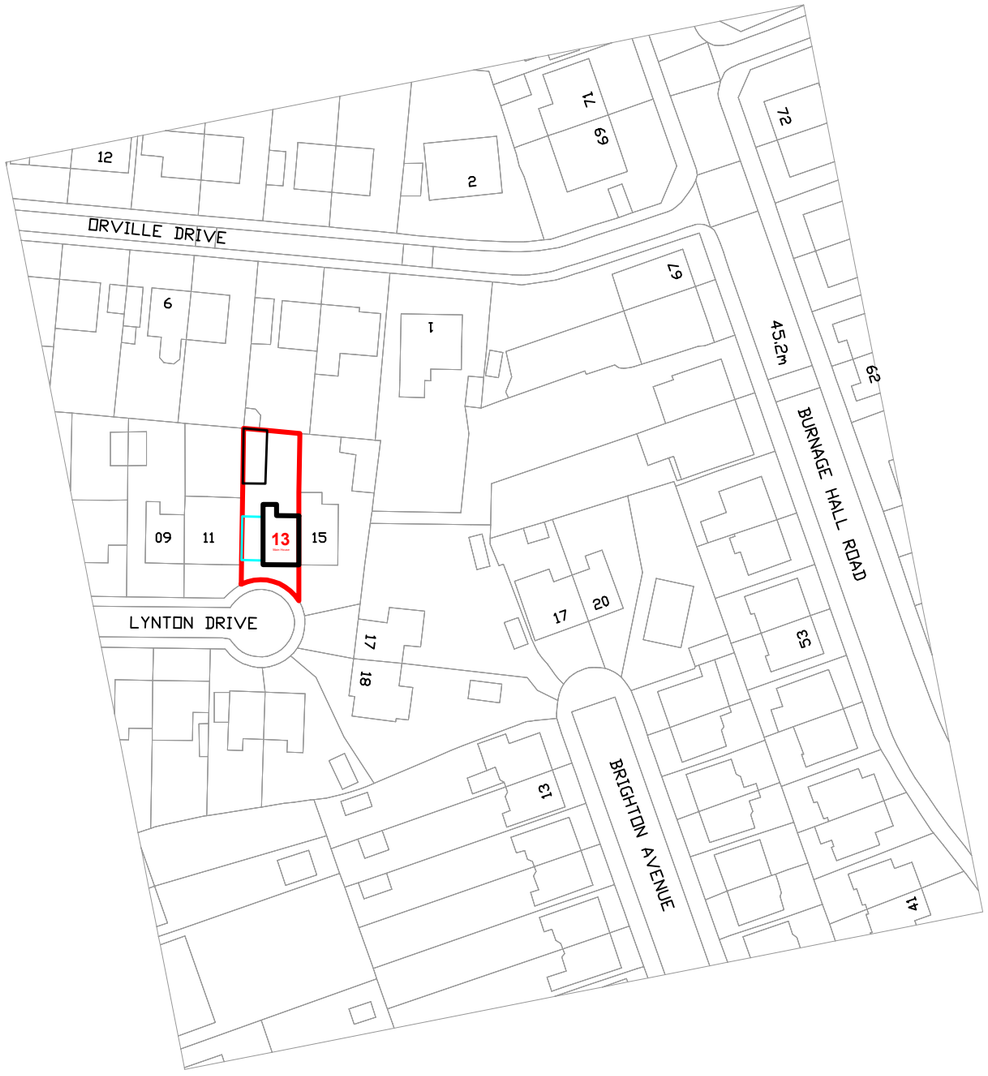



Site Location
Scale: **1:1000@A3**

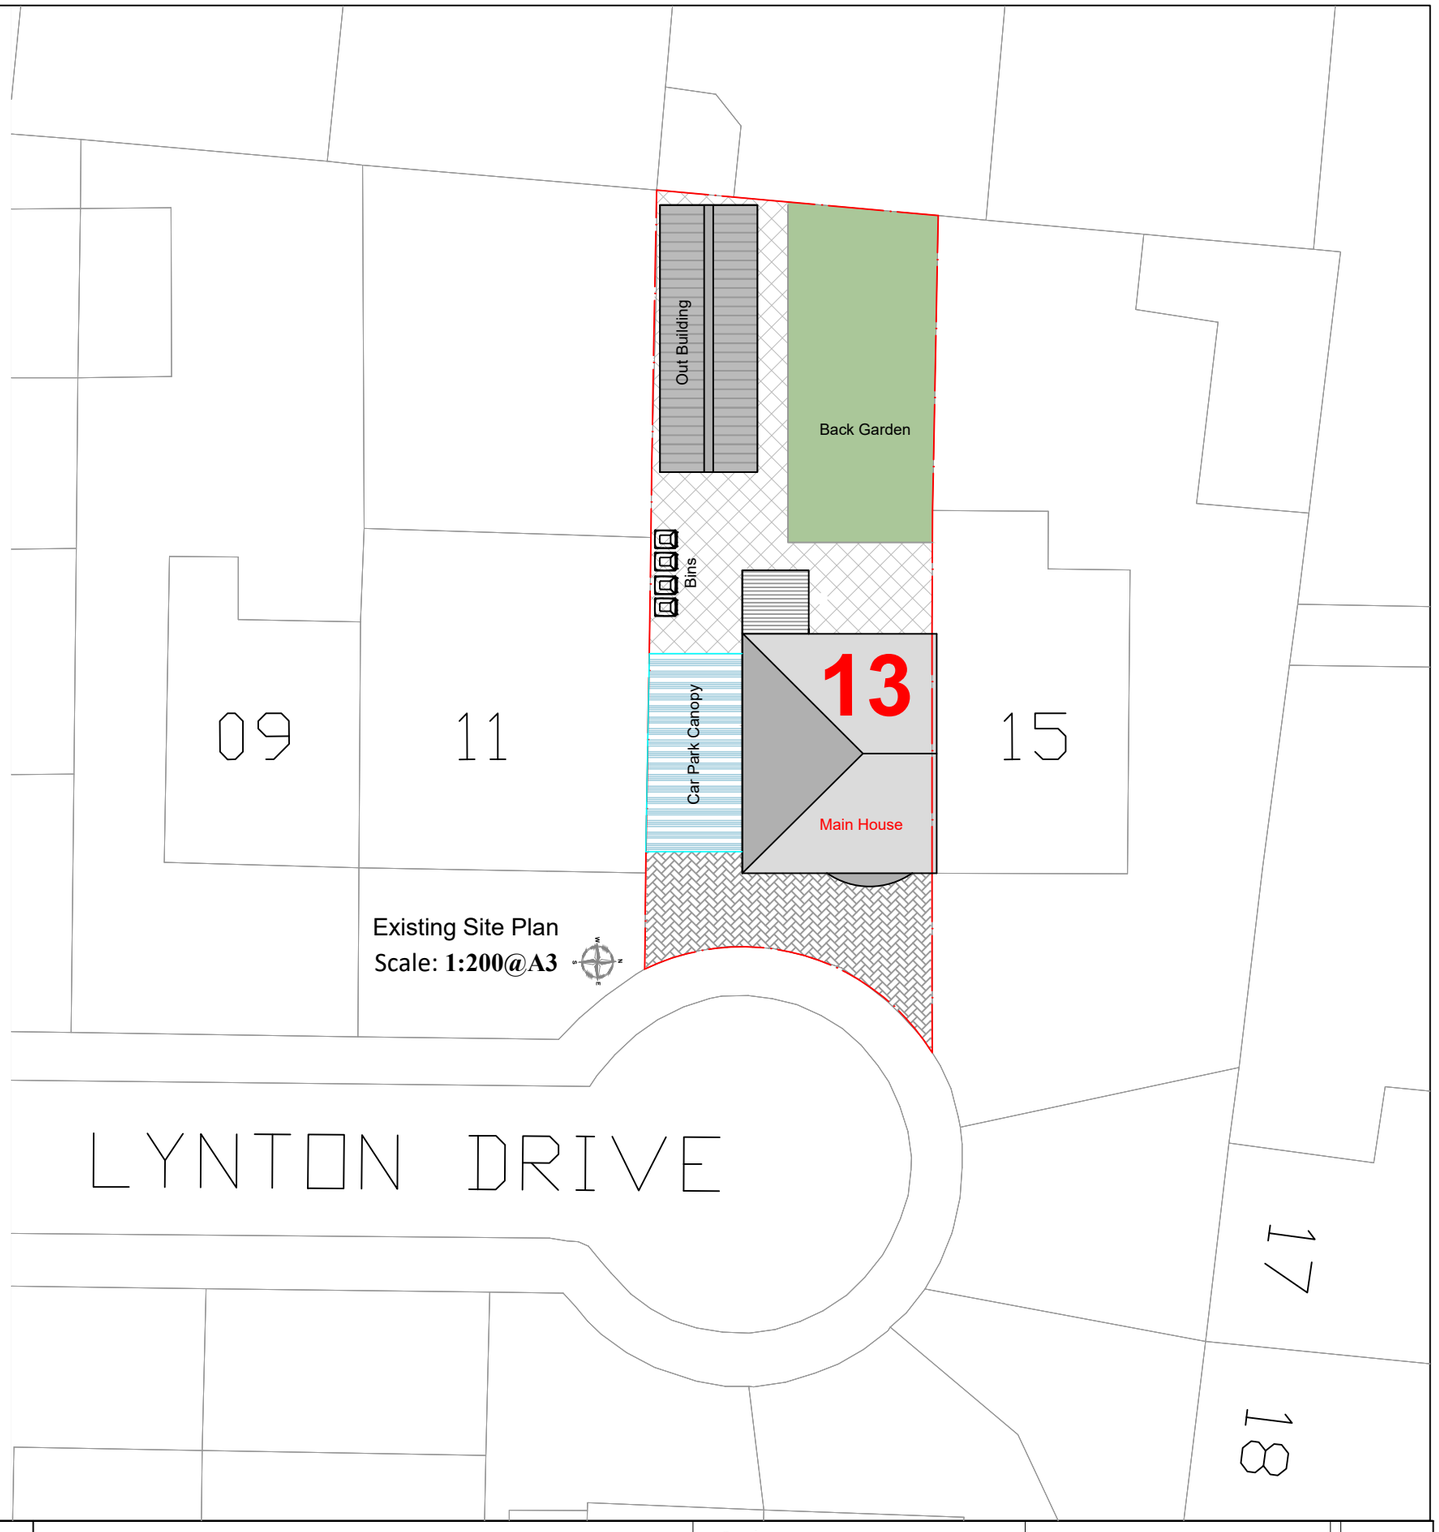



Existing Site Plan
Scale: **1:200@A3**


| | | | |
|---|---|---|---|
| BADR DESIGN & CONSTRUCTION<br>Drawing & Checked: +44 073 9473 2000<br>BADR ABUBAKER archi_badrai@yahoo.com | Client: **Mr. Alan** | Project Reference: **BADR-AR/508** | Drawing Title: **Site Location & Existing Site Plan** |
| | Project Address: **13 Lynton Dr, Manchester , M19 2LQ** | Project Title: **Erection of a Double-Storey Rear & side Extension** | Scale:<br>Sheet No: **AR-02**<br>Design Date: **01/04/2025** |
| | | | Revision:<br>Revision Date: |

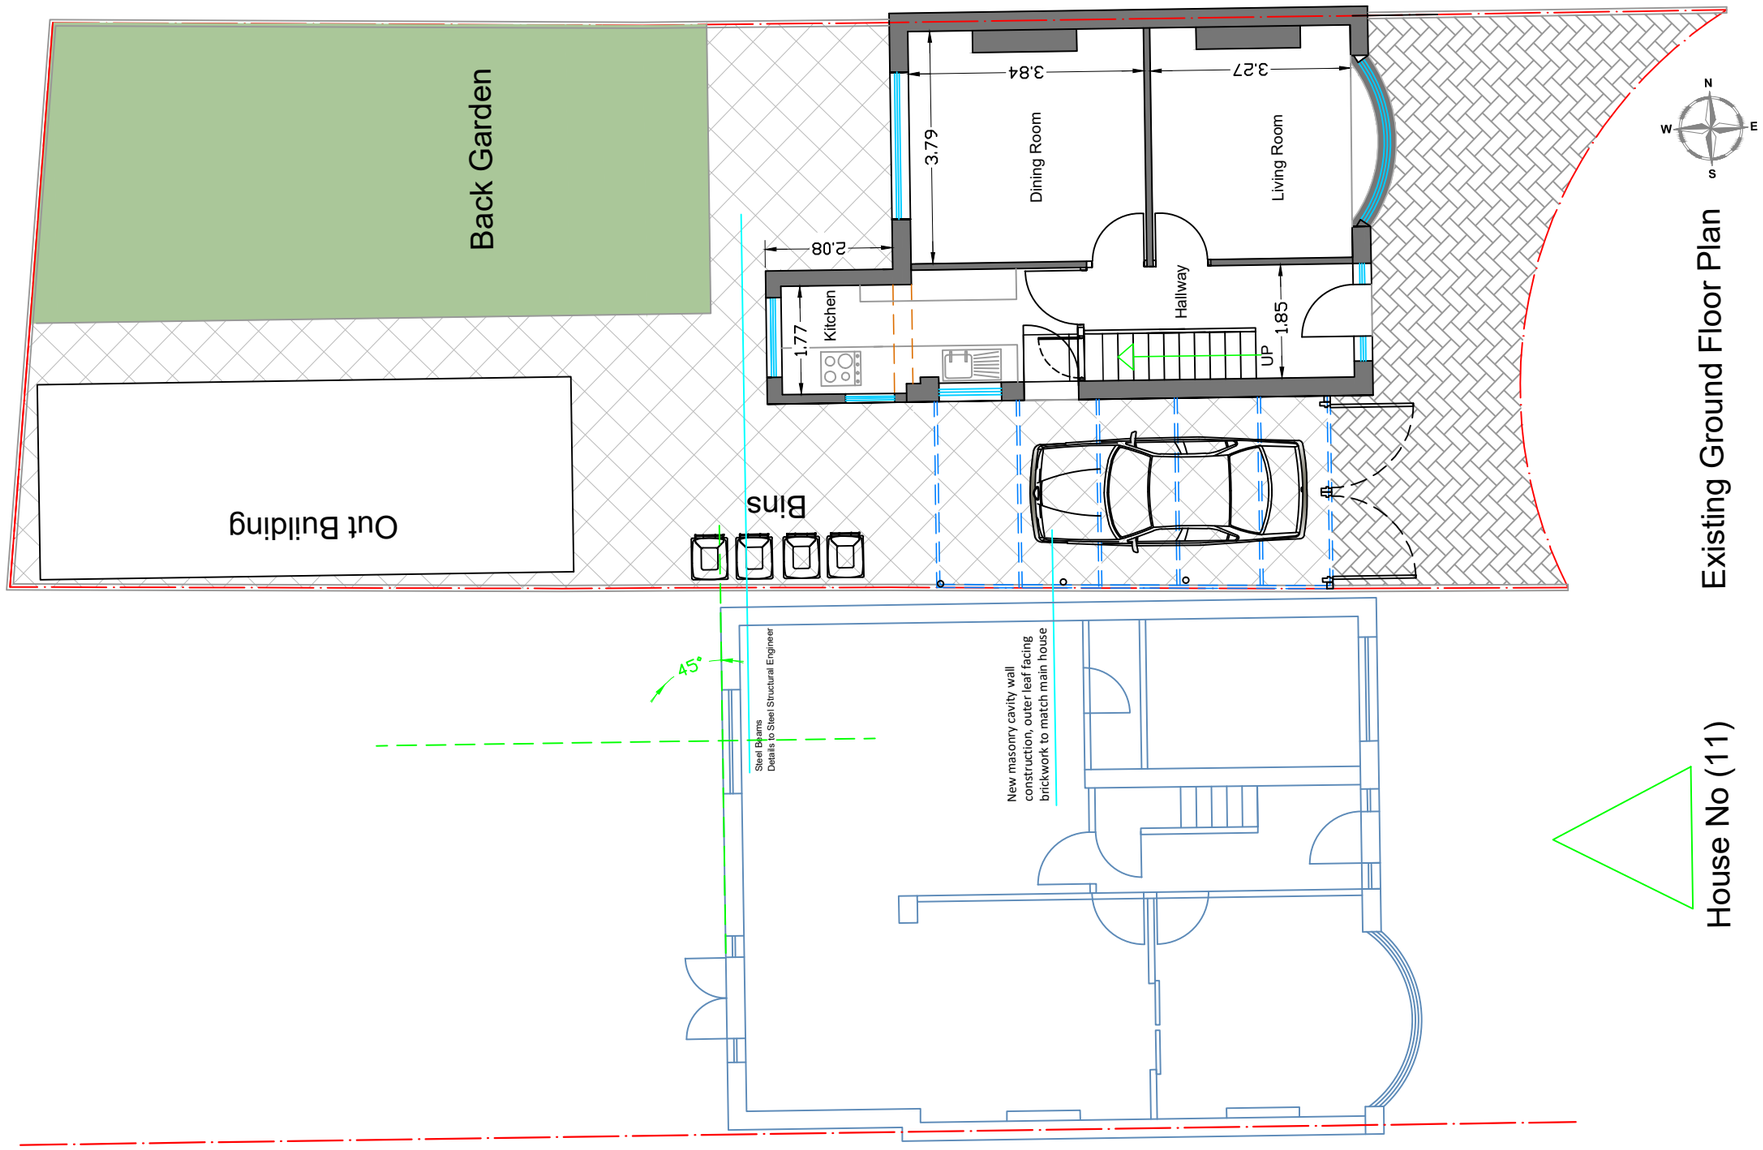



| | | | | | |
|---|---|---|---|---|---|
| BADR DESIGN & CONSTRUCTION<br>Drawing & Checked<br>BADR ABUBAKER<br>+44 073 9473 2000<br>archi_badr@yahoo.com | Client: **Mr. Alan** | Project Reference: **BADR-AR/508** | Drawing Title: **Existing Floor Plans** | Scale: **1:100@A3**<br>Sheet No: **AR-03**<br>Design Date: **01/04/2025** | Revision:<br>Revision Date: |
| | Project Address: **13 Lynton Dr, Manchester , M19 2LQ** | Project Title: **Erection of a Double-Storey Rear & side Extension** | | | |

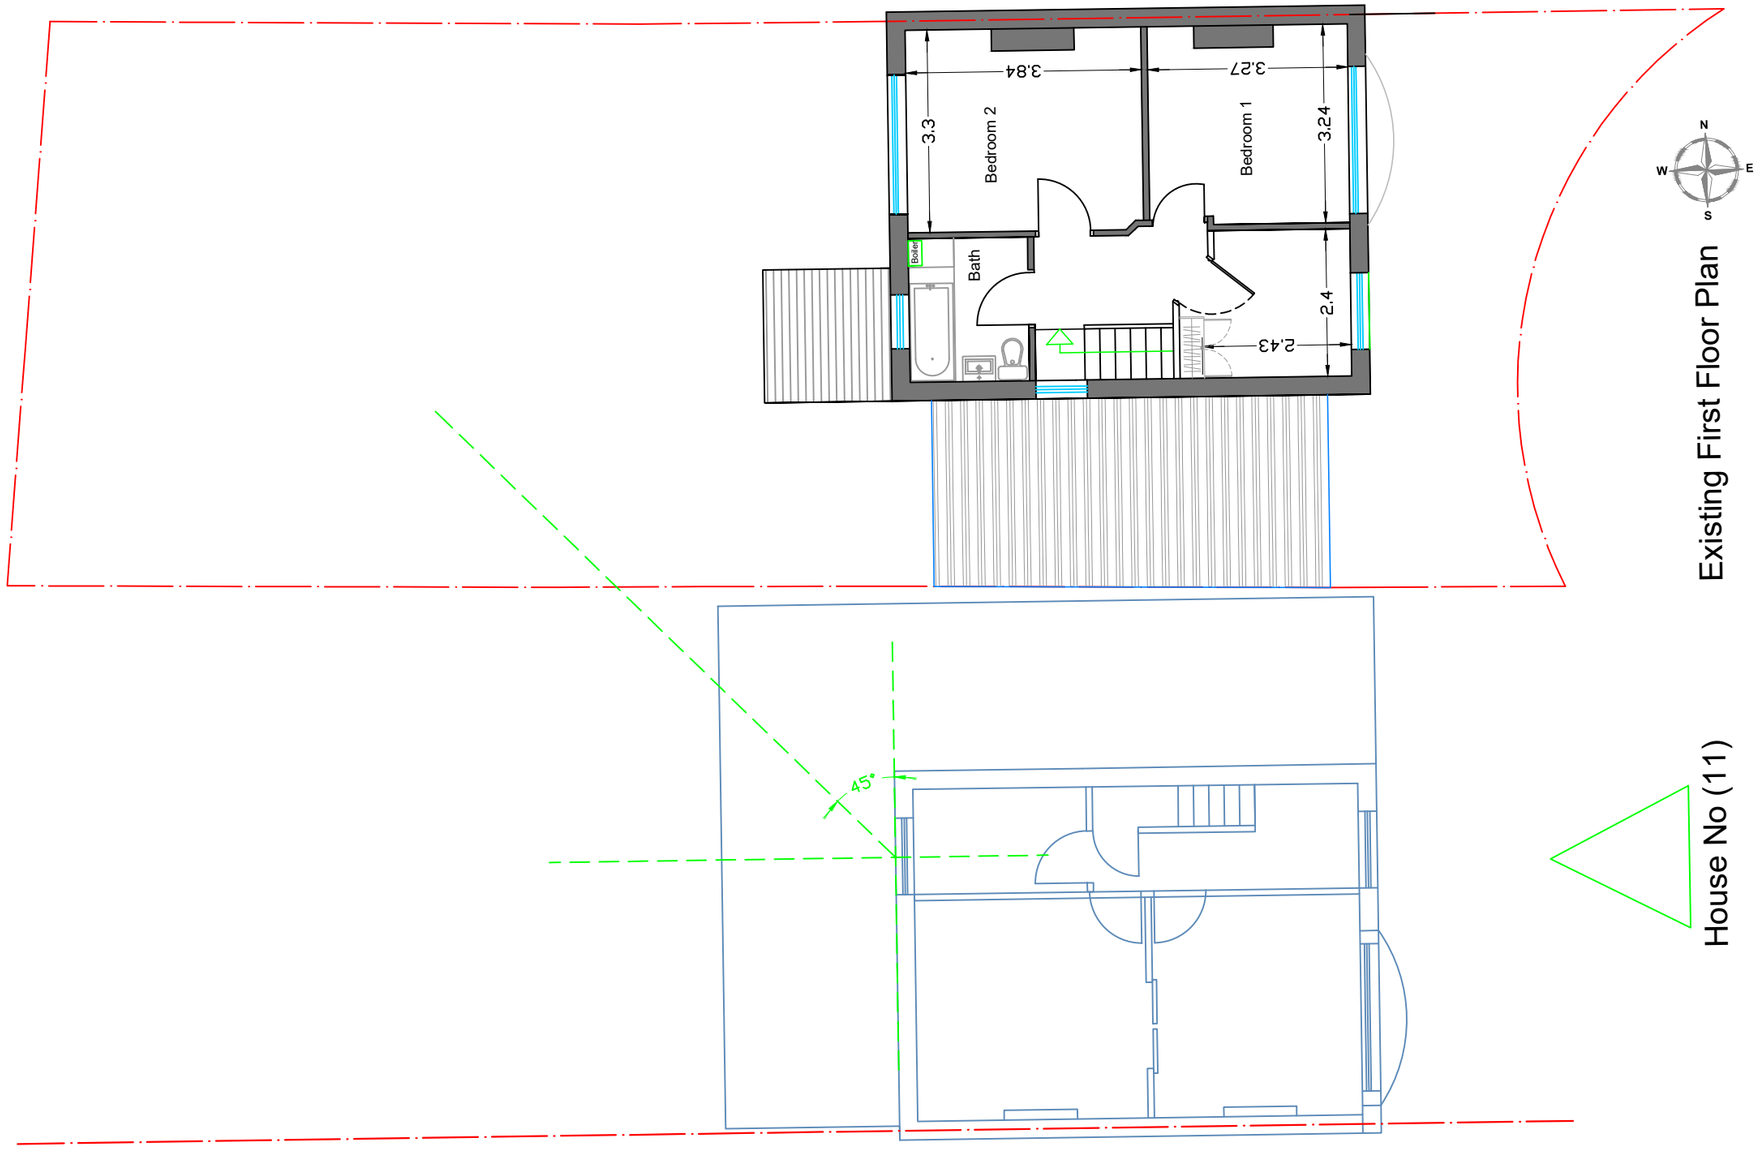


| | | | | | |
|---|---|---|---|---|---|
| BADR DESIGN & CONSTRUCTION<br>BADR ABUBAKER +44 073 9473 2000 badr_badrali@yahoo.com | Client: **Mr. Alan**<br>Project Address: **13 Lynton Dr, Manchester , M19 2LQ** | Project Reference: **BADR-AR/508**<br>Project Title: **Erection of a Double-Storey Rear & side Extension** | Drawing Title: **Existing Floor Plans** | Scale: **1:100@A3**<br>Sheet No: **AR-04**<br>Design Date: **01/04/2025** | Revision:<br>Revision Date: |

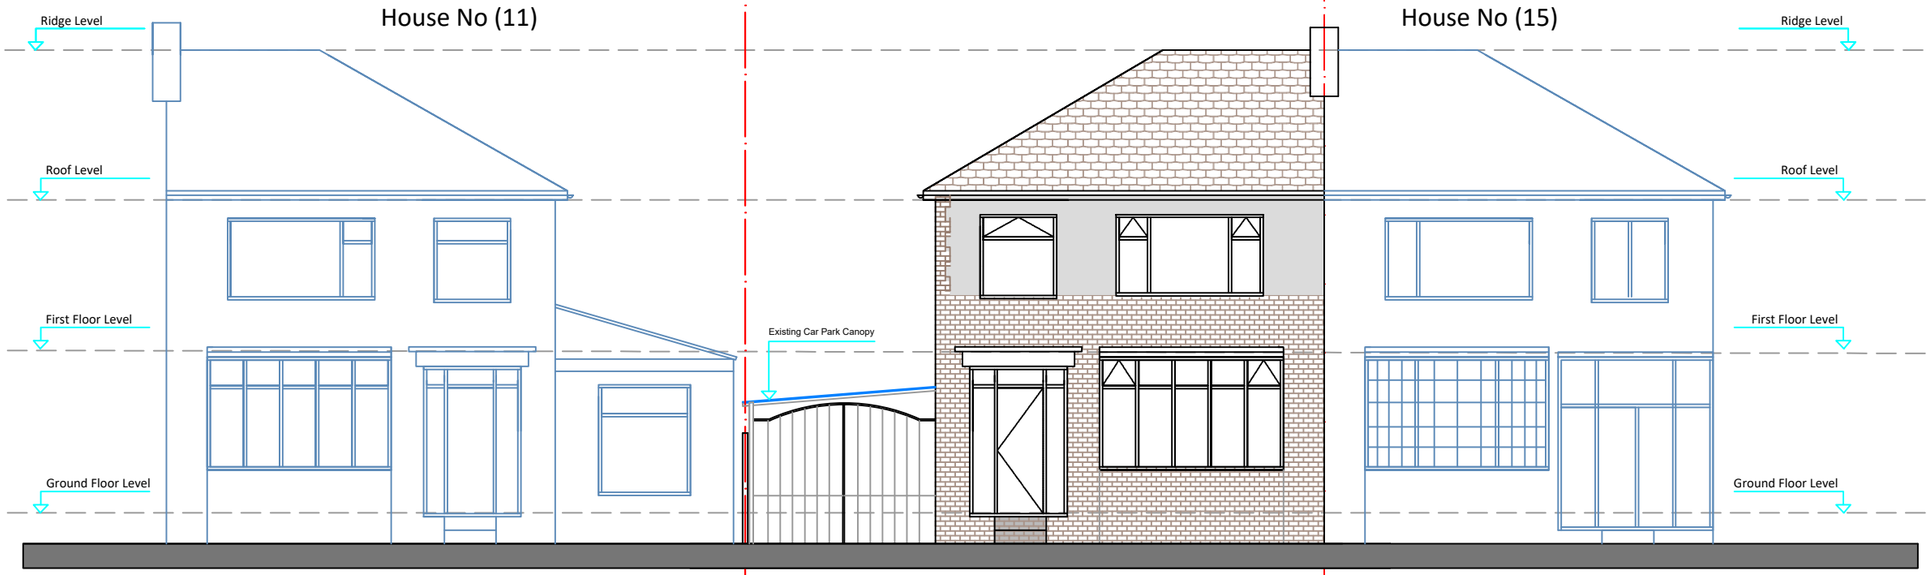



West Elevation (Front)

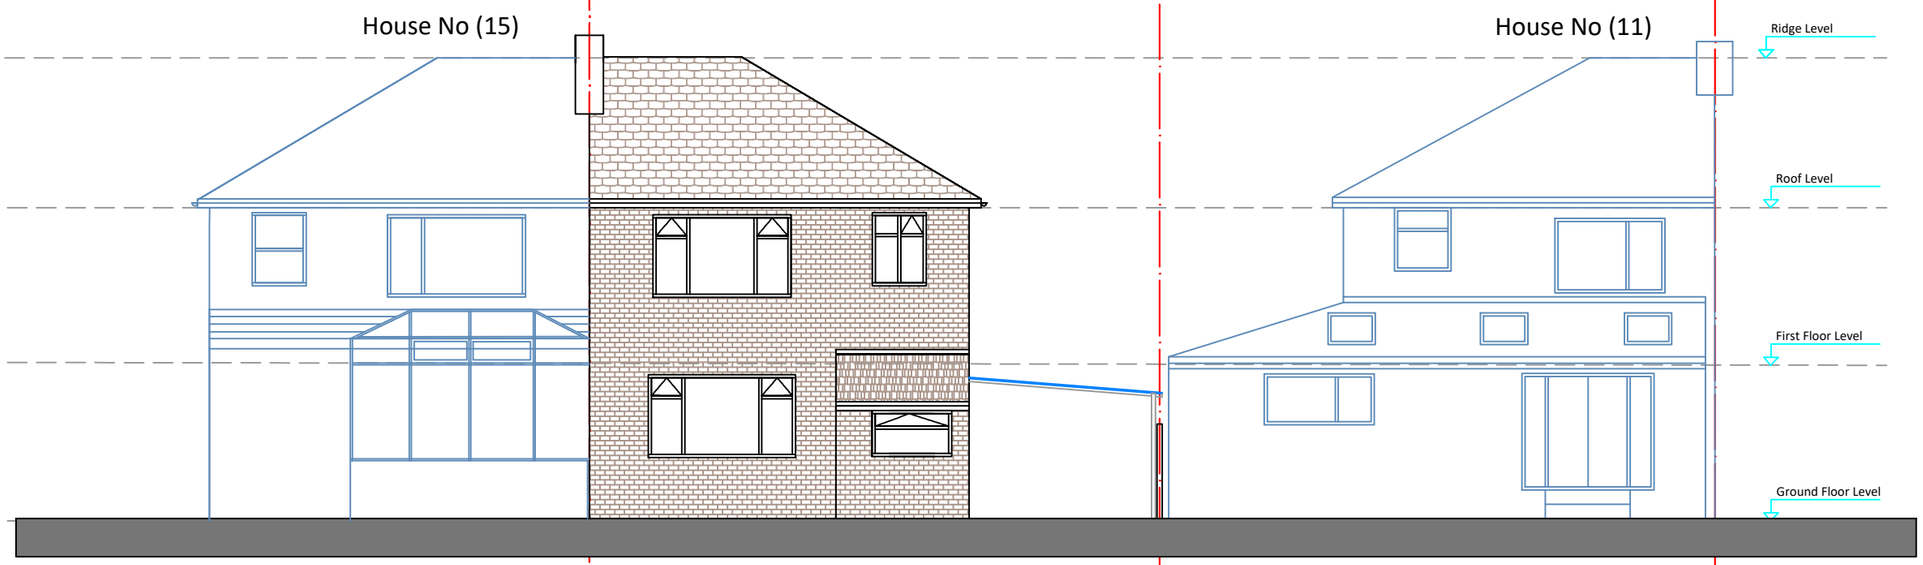



East Elevation (Rear)

| | | | | |
|---|---|---|---|---|
| BADR DESIGN & CONSTRUCTION<br>Drawing & Checked: BADR ABUBAKER<br>+44 073 9473 2000<br>archi_badrai@yahoo.com | Client: **Mr. Alan** | Project Reference: **BADR-AR/508** | Drawing Title: **Existing Elevations** | Scale: **1:100@A3**<br>Sheet No: **AR-05**<br>Design Date: **01/04/2025** |
| | Project Address: **13 Lynton Dr, Manchester , M19 2LQ** | Project Title: **Erection of a Double-Storey Rear & side Extension** | | Revision:<br>Revision Date: |

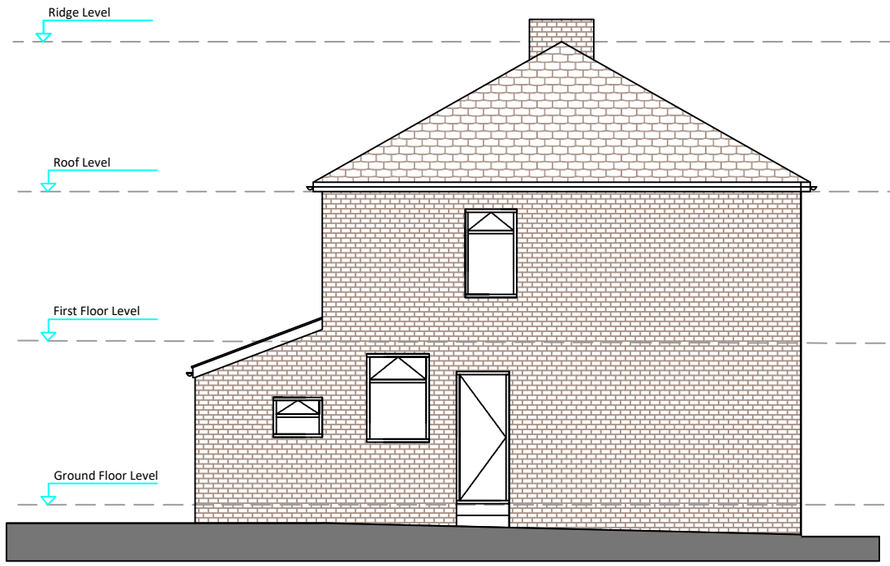


South Elevation (Side)

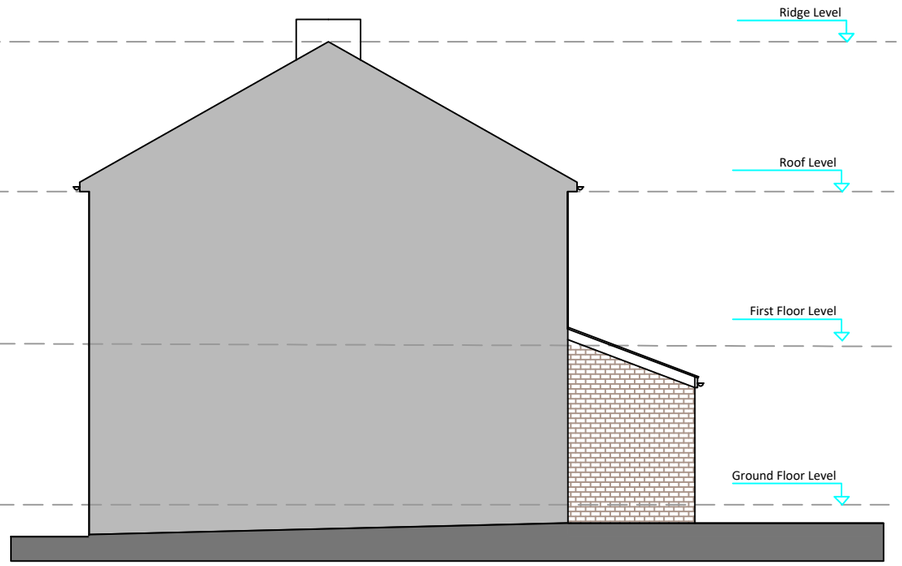


North Elevation (Side)

| | | | | |
|---|---|---|---|---|
| BADR DESIGN & CONSTRUCTION<br>Drawing & Checked<br>BADR ABUBAKER<br>+44 073 9473 2000<br>archi_badrai@yahoo.com | Client: **Mr. Alan** | Project Reference: **BADR-AR/508** | Drawing Title: **Existing Elevations** | Scale: **1:100@A3**<br>Sheet No: **AR-06**<br>Design Date: **01/04/2025** | Revision:<br>Revision Date: |
| | Project Address: **13 Lynton Dr, Manchester , M19 2LQ** | Project Title: **Erection of a Double-Storey Rear & side Extension** | | | |