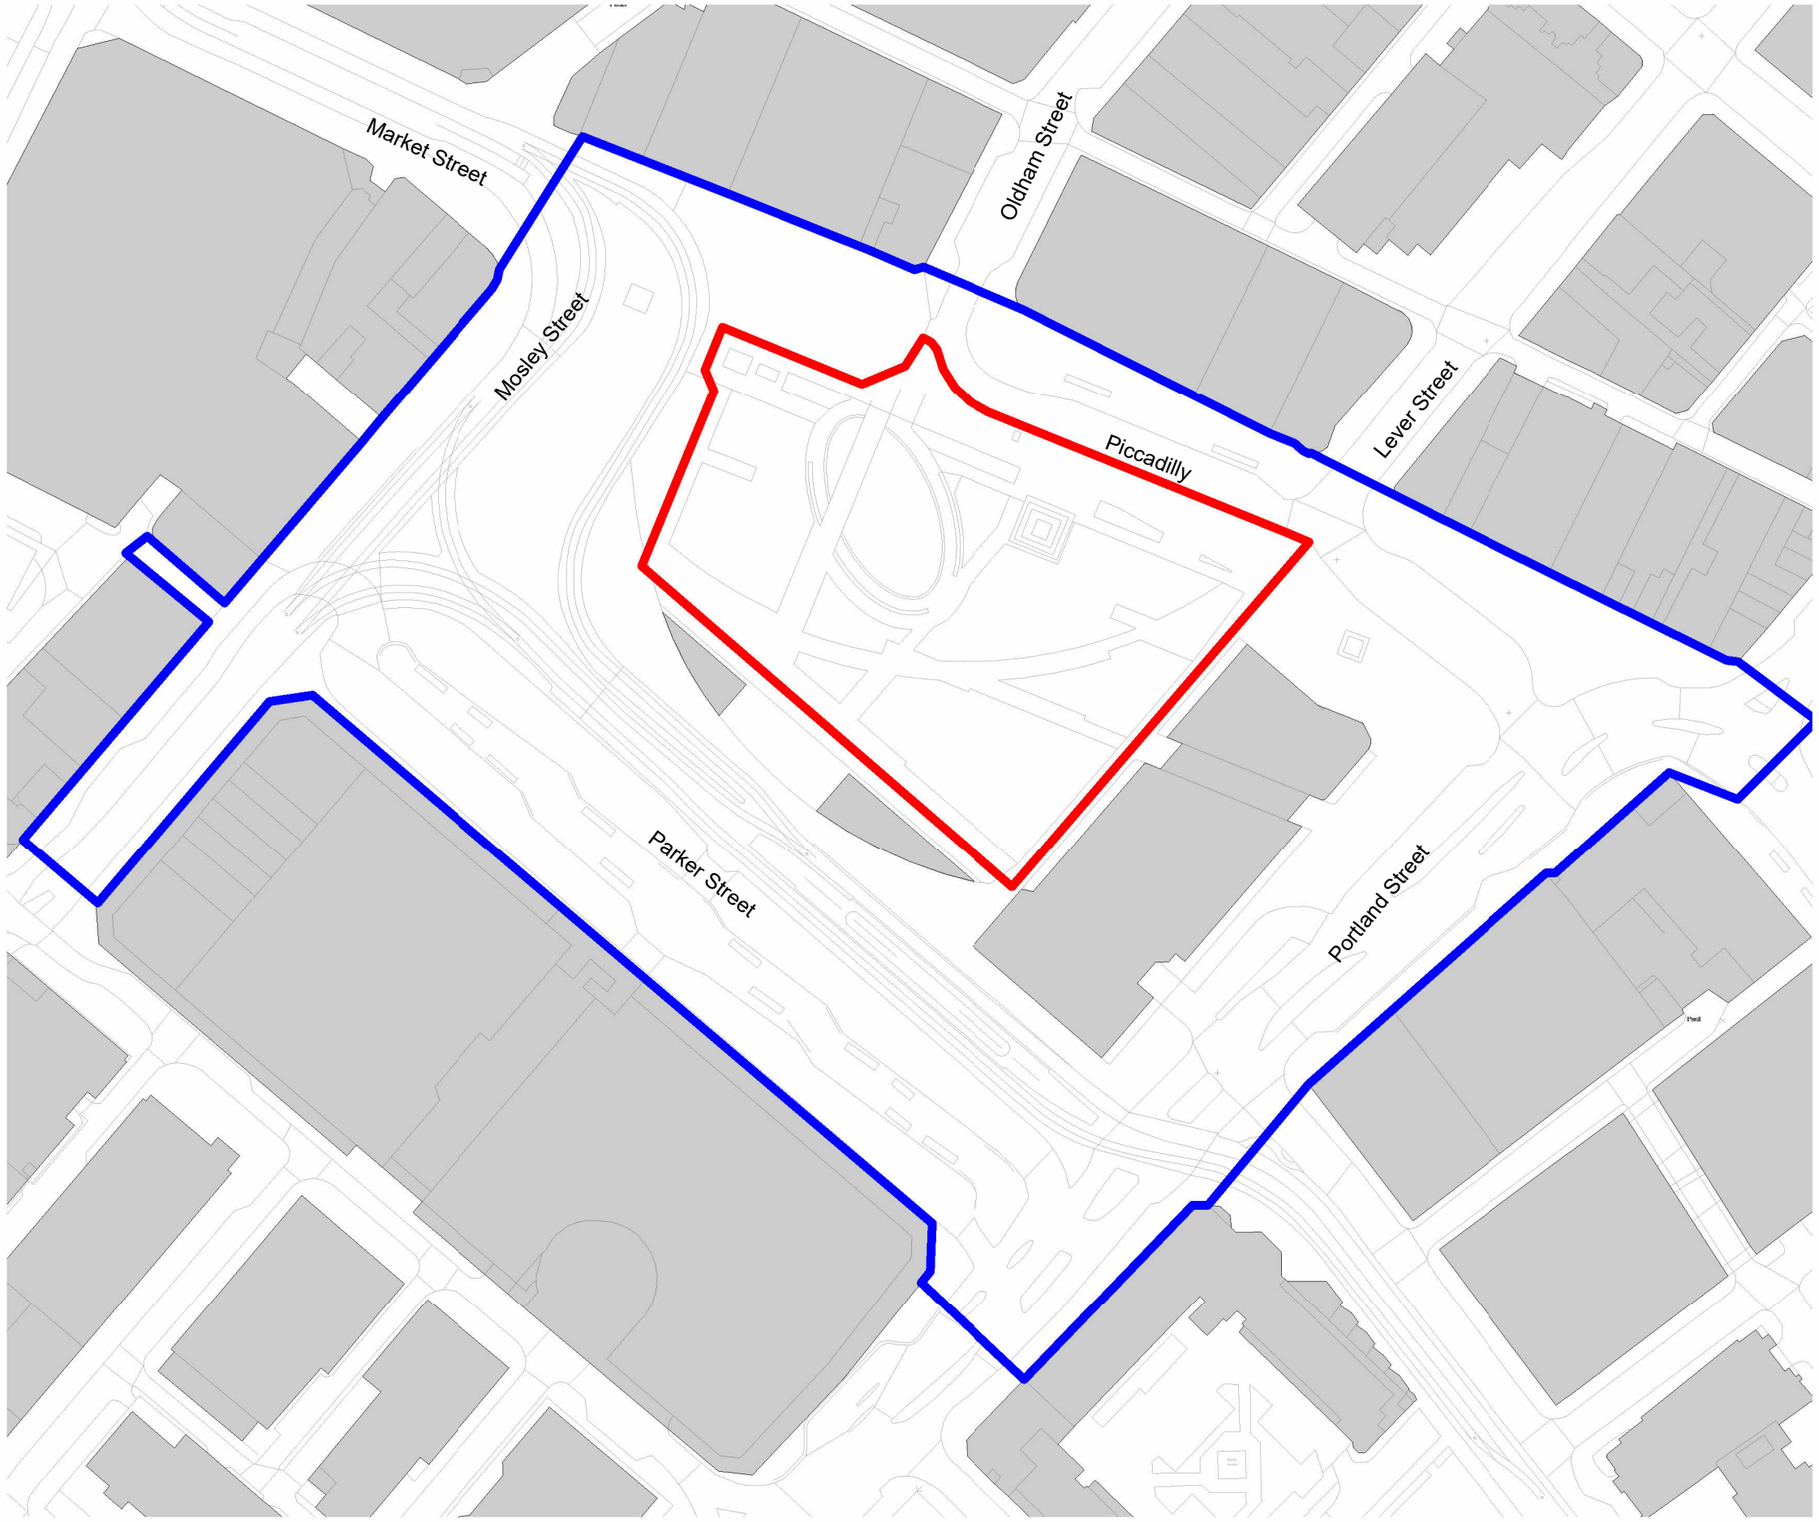


Rev	Description	Date	Dr by	App by
P02	Planning Issue	14/01/26	AW	AW
P01	Draft for planning	09/01/26	AW	AW

original by	date created	approved by
EB	01/09/26	AW

AHR Architects Ltd
5th Floor
55 Princess Street
Manchester
M2 4EW
United Kingdom

T +44(0)161 8287900
E manchester@ahr.co.uk
www.ahr.co.uk

client name
Manchester Council

project
Piccadilly Gardens Re-development

drawing
Existing Site Plan

computer file
H:\AR.MAN\2025\2025.00653.000 - Piccadilly Gardens Re-development\22 BIM\22.0 WIP Data\Redevlopment.rvt

plot date

project number
2025.00653.000

scale
As indicated @A3

drawing number
PGD-AHR-XX-ZZ-D-A-9001

rev
P02

issue status
S2

SCALE 1 : 1250

0 25 50 75

This drawing is to be read in conjunction with all related drawings. All dimensions must be checked and verified on site before commencing any work or producing shop drawings.The originator should be notified immediately of any discrepancy. This drawing is copyright and remains the property of AHR.