


Existing Ground Floor Plan
Scale 1:50

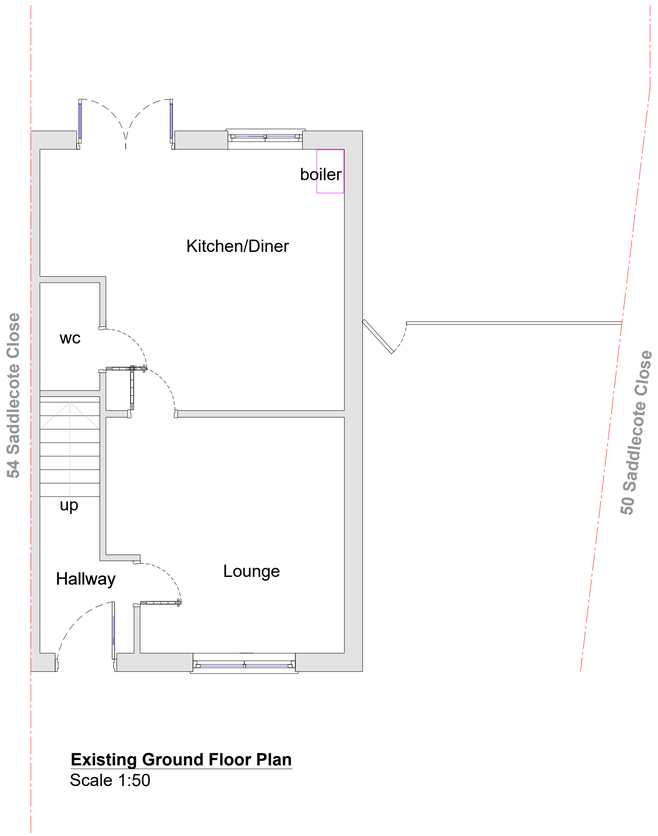


Existing Front Elevation
Scale 1:50




Existing Rear Elevation
Scale 1:50



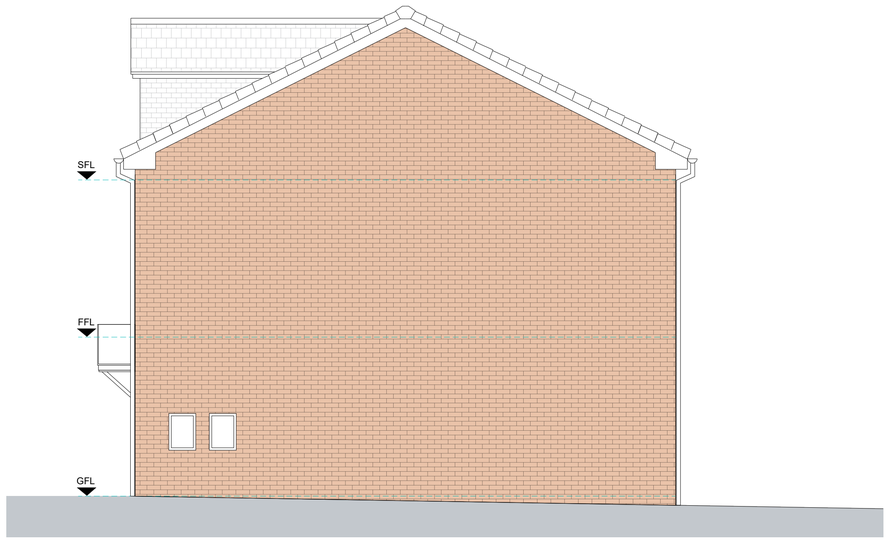

Existing Side Elevation
Scale 1:50

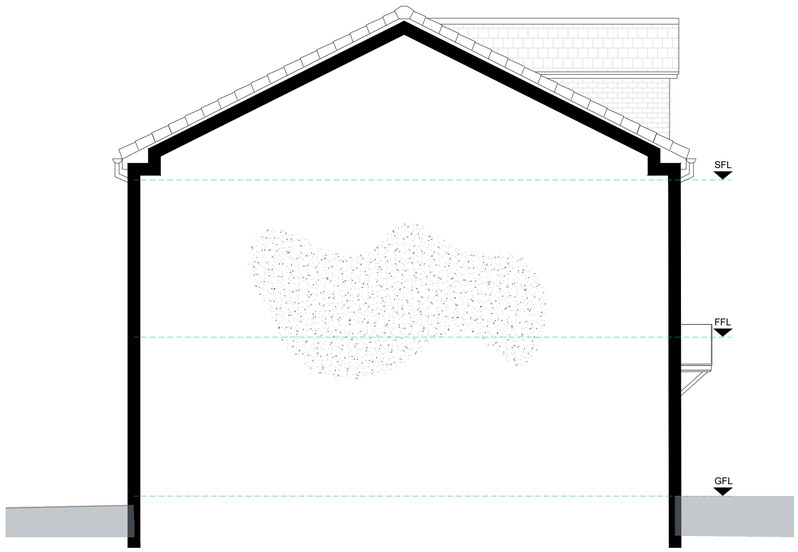

Existing Party Wall Elevation
Scale 1:50

GENERAL NOTES

1. The contractor must check the site and the approved drawings before commencing the works and must take any working measurements as necessary and any discrepancy must be reported to the client.

2. Work shall comply with any current relevant BS/codes of practices and confirm to the Building Regulations including the latest amendment. The contractor is responsible for setting out the works.

KEY

Boundary

PROJECT ADDRESS

52 Saddlecote Close
Manchester
M8 5EG

PROJECT

Single Storey Rear and Side Extension

SCALE

1:50

REVISION | DATE

DRAWING No.

PP238-2/26

DATE | STATUS

07/01/2026 | Planning Permission

DRAWN BY

AT

PAPER SIZE

A1

AT A. Design
12 Hastings Gardens
Stockport
SK5 8BF
ata_design@hotmail.com
07830039347