
© DO NOT SCALE DRAWING
Lee Evans Partnership LLP own the copyright of this and any associated documents. Such documents may not be used or reproduced for any purpose other than that for which they were created.

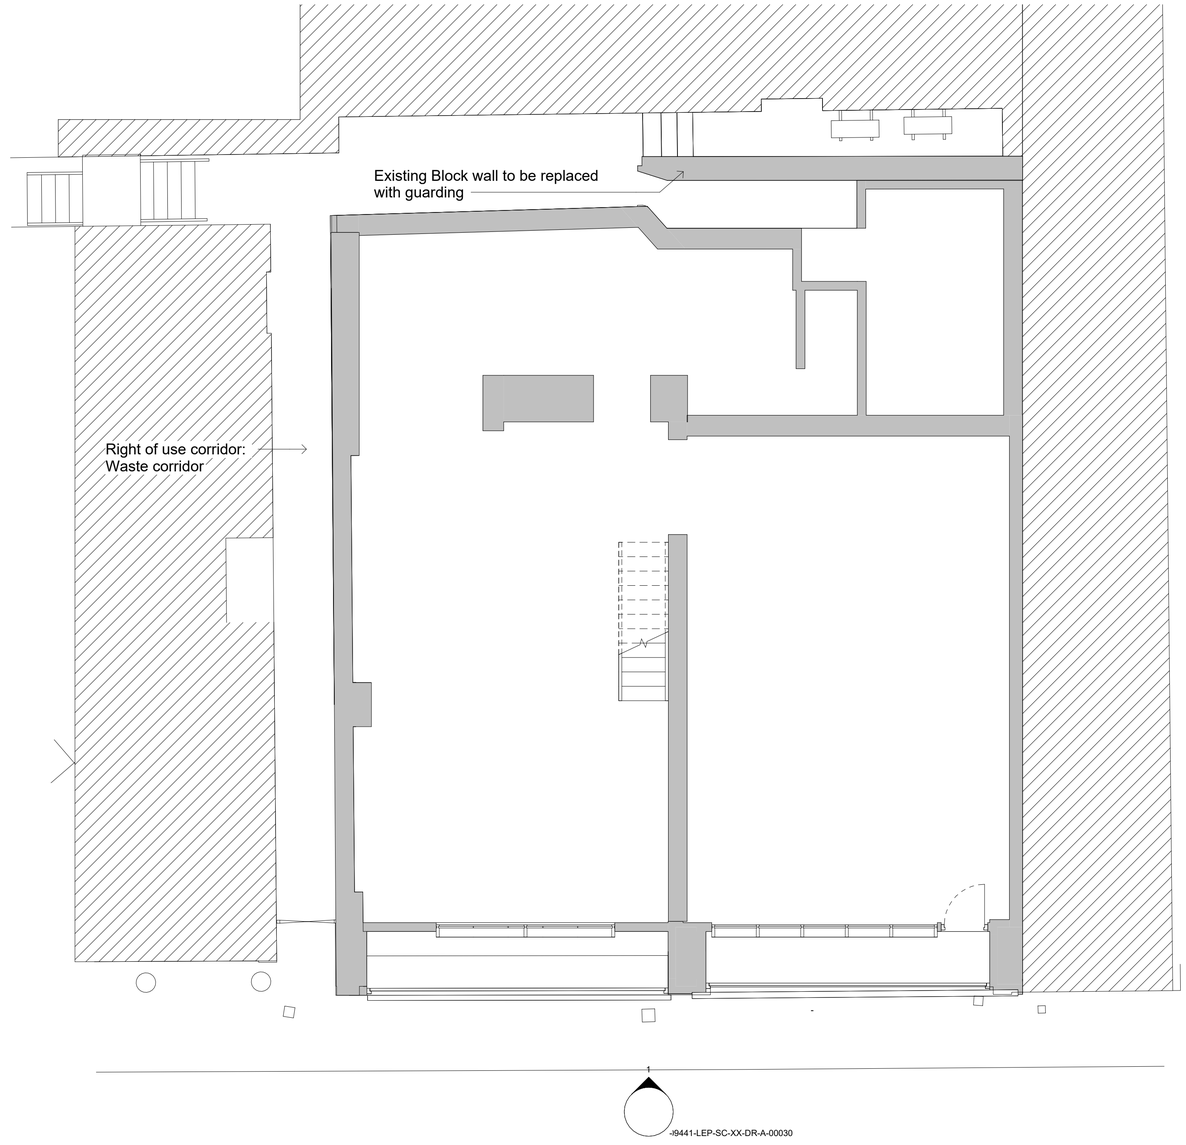

Existing Ground Floor Plan

Scale: 1 : 50


Existing

Proposed

Existing Buildings

Revision	Description	DRN	CHK	Date
P01	Planning Package	EFA	MHY	24/10/25

KEY PLAN

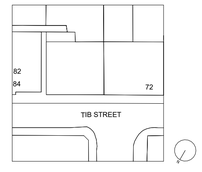

0 0.5 1 2.5 4m

ISSUE STATUS
STAGE 3

L E P Architecture Heritage Planning Interiors
www.lee-evans.co.uk | office@lee-evans.co.uk | 01227 784444

CLIENT
LAU YAK Ltd

PROJECT NAME
78-80 Tib Street

PROJECT NO	ISSUE DATE	DRAWN BY	CHECKED BY	SCALE @ A1
9441	08/06/25	EFA	MHY	1 : 50

DRAWING TITLE
Existing Ground Floor Plan

DRAWING NUMBER
09441-LEP-SC-00-DR-A-00016

REVISION
P01

PROJECT | AUTHOR | ZONE | LEVEL | TYPE OR INFO | ROLE | NUMBER

ALL REPRODUCTION, COPYRIGHT AND INTELECTUAL PROPERTY RIGHTS RESERVED © 2020