


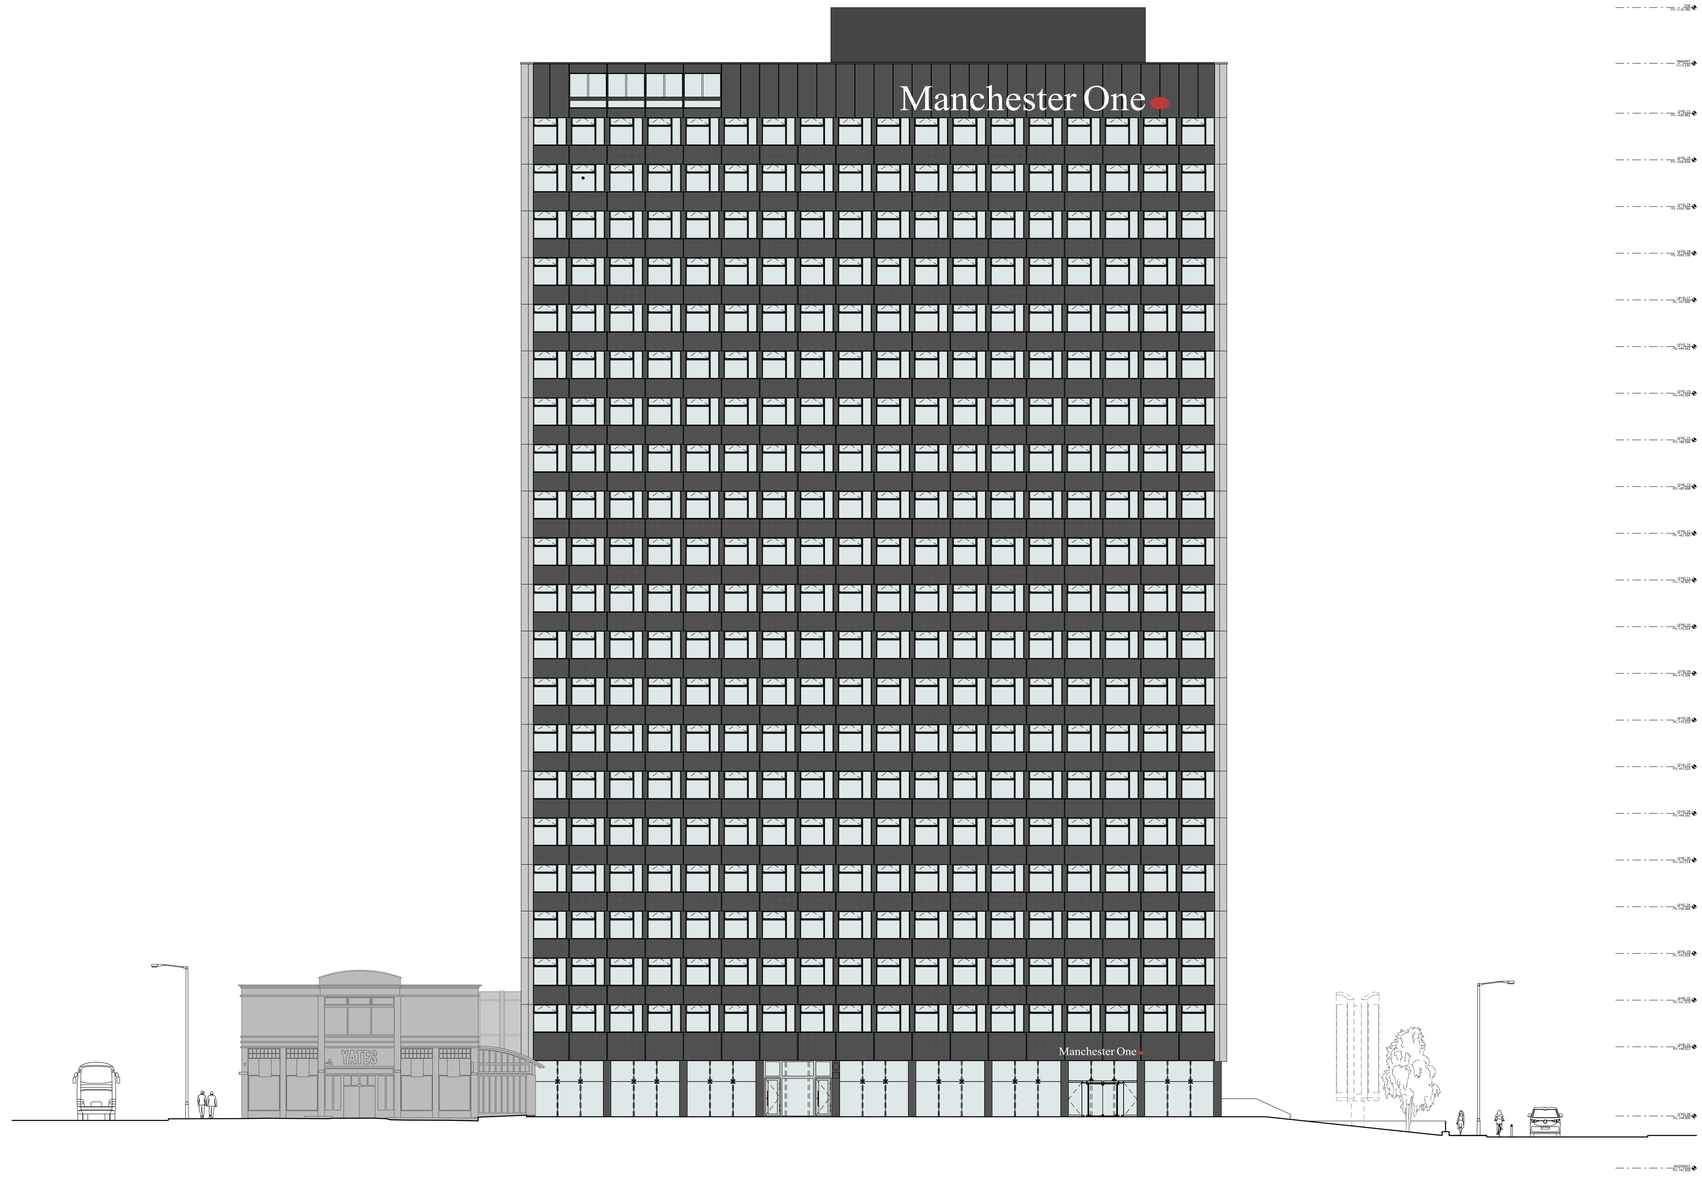

Existing North-West Elevation (Portland Street)

bridge
architects

address 14 Old Mill Street, Manchester, M4 6DZ
directors Russell Bridge RIBA ARB Victoria Hilton ARB

phone 0161 879 2828 **web** www.bridgearchitects.com
company # 07793934 **email** info@bridgearchitects.com

revision notes
FIRST ISSUE - 2025-12-12 - Issued for Stage 3
Rev A - 2026-02-04 - Issued for Planning

project Manchester One - 53 Portland St.
client Bruntwood SciTech
job no. 0264
drawing no. al(05)130

drawing title Existing North-West Elevation
drawing scale 1:200 @ A1
drawing created September 2025
drawing rev A

bridge
architects

Do not scale from this drawing - use figured dimensions only.
This drawing is the property of Bridge Architects and
may not be reproduced in any form without prior written consent.
Issue of the drawing does not impart any real or implied copyright licence.