
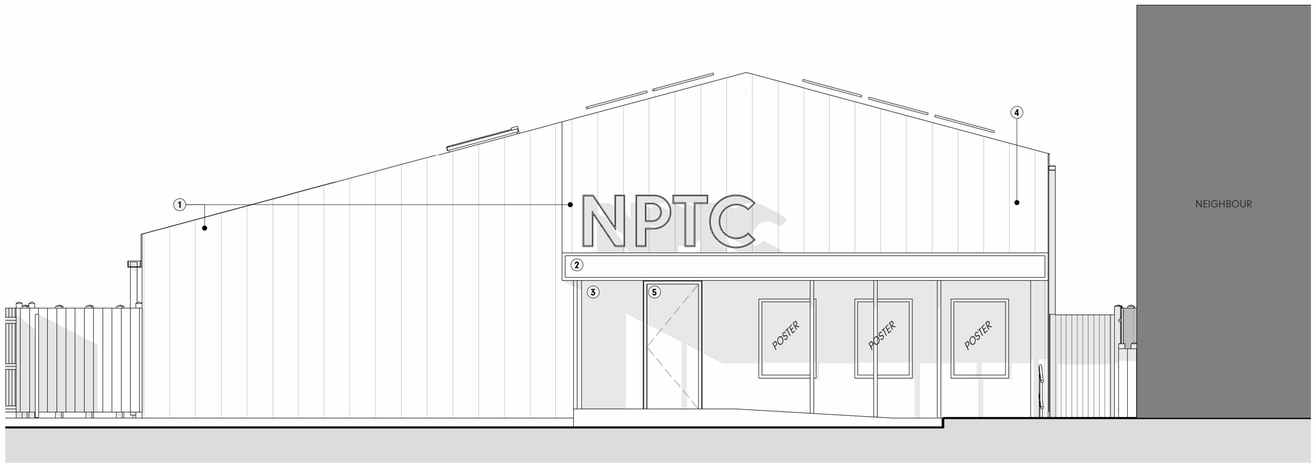


Proposed Front Elevation

1 : 50

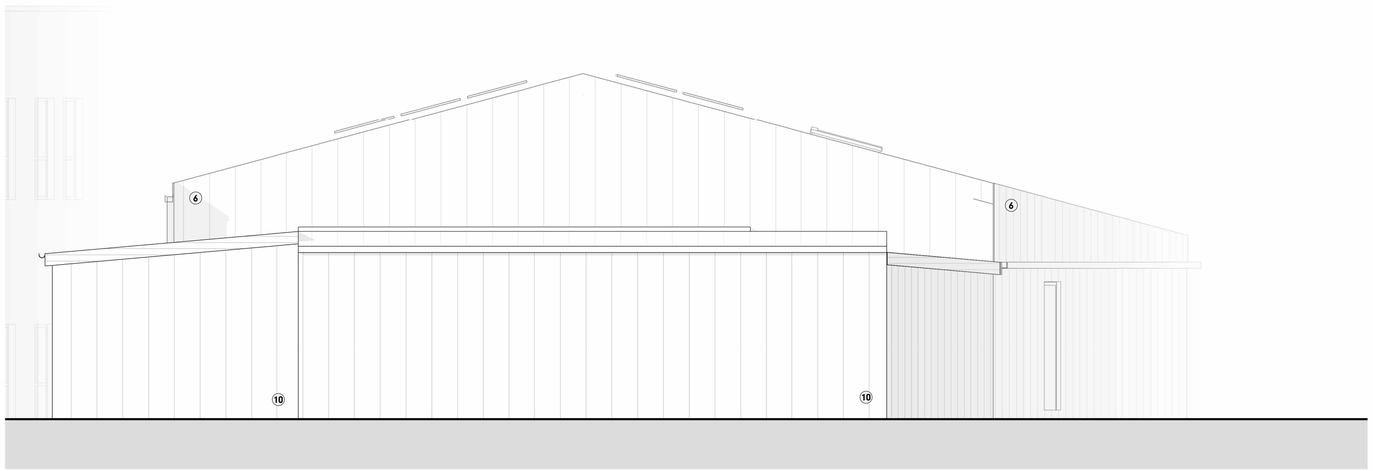

Proposed Rear Elevation

1 : 50

Status:

PLANNING

Ref	Hazard Identification	Date

NOTEBLOCK - ELEVATION MATERIAL LEGEND

REF	DESCRIPTION	PRODUCT REF / COLOUR
1	PROPOSED TIMBER CLADDING	TIMBER
2	PROPOSED CANOPY	TIMBER
3	PROPOSED TILES	GLAZED TILES
4	PROPOSED SIGNAGE	TO MATCH EXISTING
5	MAIN DOOR	AS EXISTING
6	PROPOSED METAL SHEET CLADDING	GREY
7	PROPOSED SKYLIGHTS	
8	PROPOSED SOLAR PANELS	
9	PROPOSED EXTERNAL DOOR	
10	EXISTING TIMBER CLADDING	

Ref	Revision	By	Date
P1	PLANNING	CSB	11.12.2025

This drawing is © Architecture Unknown Limited and is not to be copied, reproduced or re-distributed either in whole or in part without the prior written permission of the originator.

The originator shall have no responsibility for any liability, loss, cost, damage or expense arising from or relating to any use of this document other than for its intended purpose on this project.

This drawing shall be read in conjunction with all other relevant drawings, specifications and associated documentation. Any discrepencies, errors or omissions are to be reported to the originator before proceeding with work.

All dimensions are to be checked on site by the contractor prior to proceeding with any work.

AU?
The Courtyard, Royal Mill 17 Redhill St
Manchester, M4 5BA
architectureunknown.co.uk
info@architectureunknown.co.uk
0789 401 2780

Sheet:
PROPOSED ELEVATIONS (SHEET 1 OF 2)

Client:
NORTHENDEN PLAYERS THEATRE CLUB

Project:
COMMUNITY ROOM AND ROOF REFURBISHMENT

Drawn by:	Date:	Size:
PS	AUG 2024	A1
Checked by:	Date:	
AU	DEC 2025	
Scale:	Drawing no.	Rev:
1 : 50	24.172.403	P1

0 1 2 3
SCALE 1 : 50