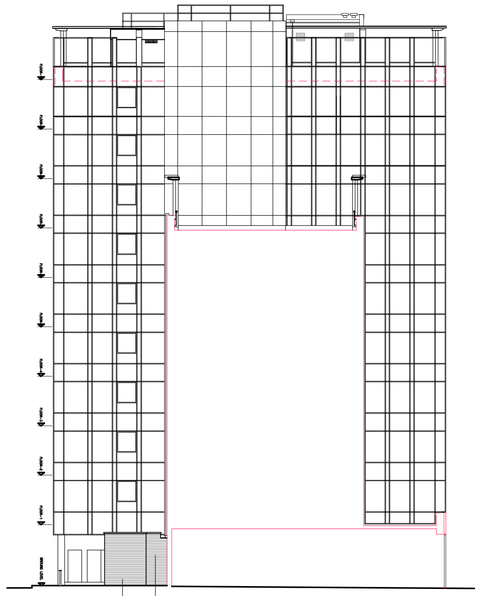

EXISTING SUBSTATION

NEW EXTENSION

PROPOSED WEST ELEVATION
_scale 1:200

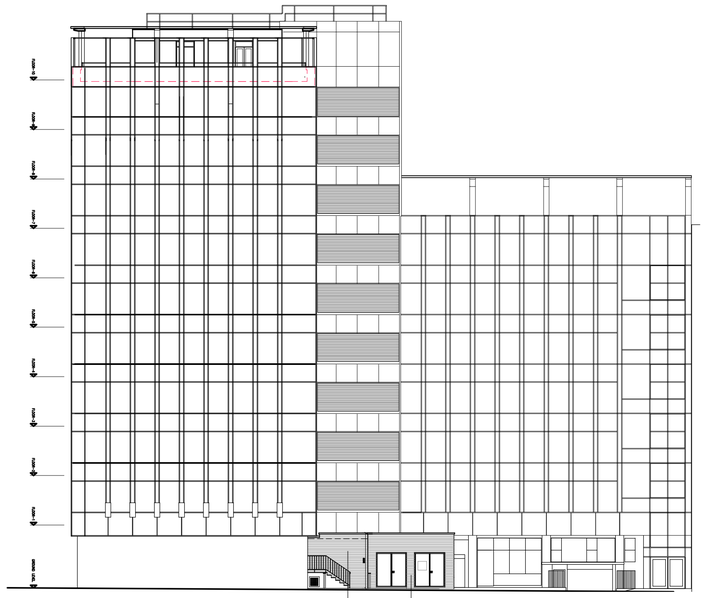

NEW EXTENSION

EXISTING SUBSTATION

PROPOSED NORTH ELEVATION
_scale 1:200

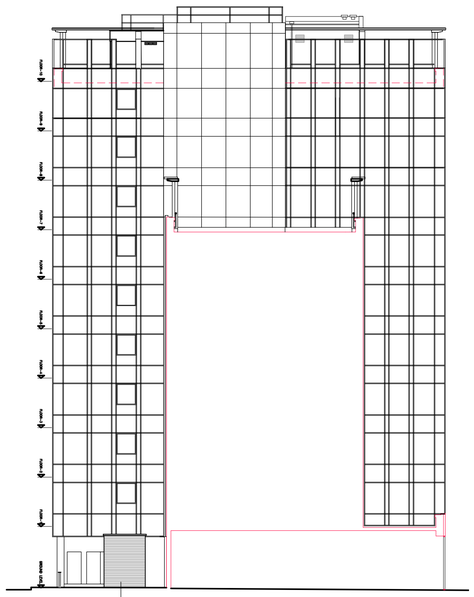

EXISTING SUBSTATION

EXISTING WEST ELEVATION
_scale 1:200

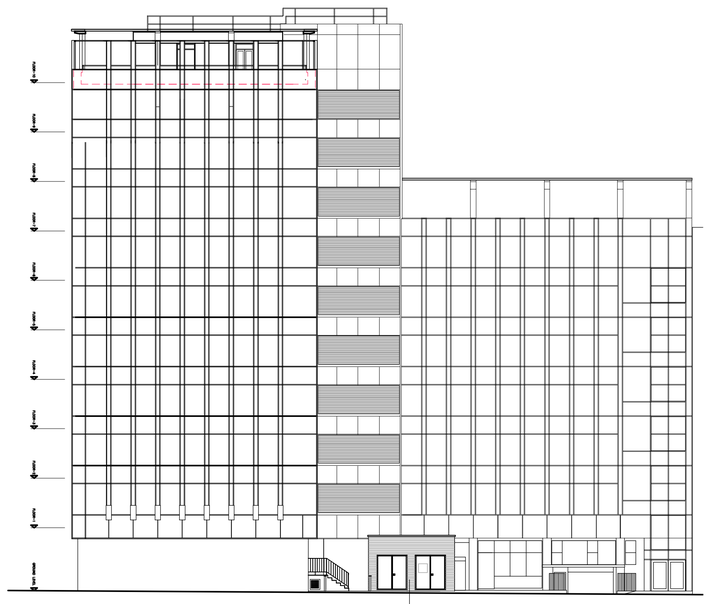

EXISTING SUBSTATION

EXISTING NORTH ELEVATION
_scale 1:200

NOTES

1. On no account may this drawing be scaled.
THIS DOES NOT APPLY TO PLANNING DRAWINGS
2. Any discrepancy to be reported to the Contract Administrator immediately
3. The Contractor must check all dimensions on site prior to placing work in hand and/or ordering any materials or work.
4. This drawing is copyright of propertysign ltd t/a studio_neo
it may not be reproduced, or part reproduced without the express consent of propertysign

Drawing Status

- ☐ PRELIMINARY FOR APPROVAL
- ☐ AGREED LAYOUT -SIGNED OFF
- ■ PLANNING DRAWING
- ☐ BUILDING CONTROL DRAWING
- ☐ TENDER DRAWING
- ☐ CONTRACT DRAWING
- ☐ CONSTRUCTION DRAWING
- ☐ AS-BUILT DRAWING

0 10m

SCALE BAR@1:200

Project

PROPOSED STAIRCASE ENCLOSURE, THE LEXICON BOOTLE STREET, MANCHESTER

Drawing Title

EXISTING AND PROPOSED STREETSCENE ELEVATIONS

Scale	Date
1:200 @ A1	12.11.25.
Drawing No.	Revision
2354/L2-05	

Rev.	Date	Description
.	00.00.25	.

studio_neo
Architects

3 Bridgewater Street
Lymm
Cheshire
WA13 0AB

t. +44(0)1925 752225
e. steve@studio-neo.co.uk
www.studio-neo.co.uk