
NOTES

ALL DIMENSIONS TO BE CHECKED ON SITE PRIOR TO ANY MANUFACTURING OR FABRICATION AND ANY ANOMALIES TO BE BROUGHT TO THE ATTENTION OF THE ARCHITECT.

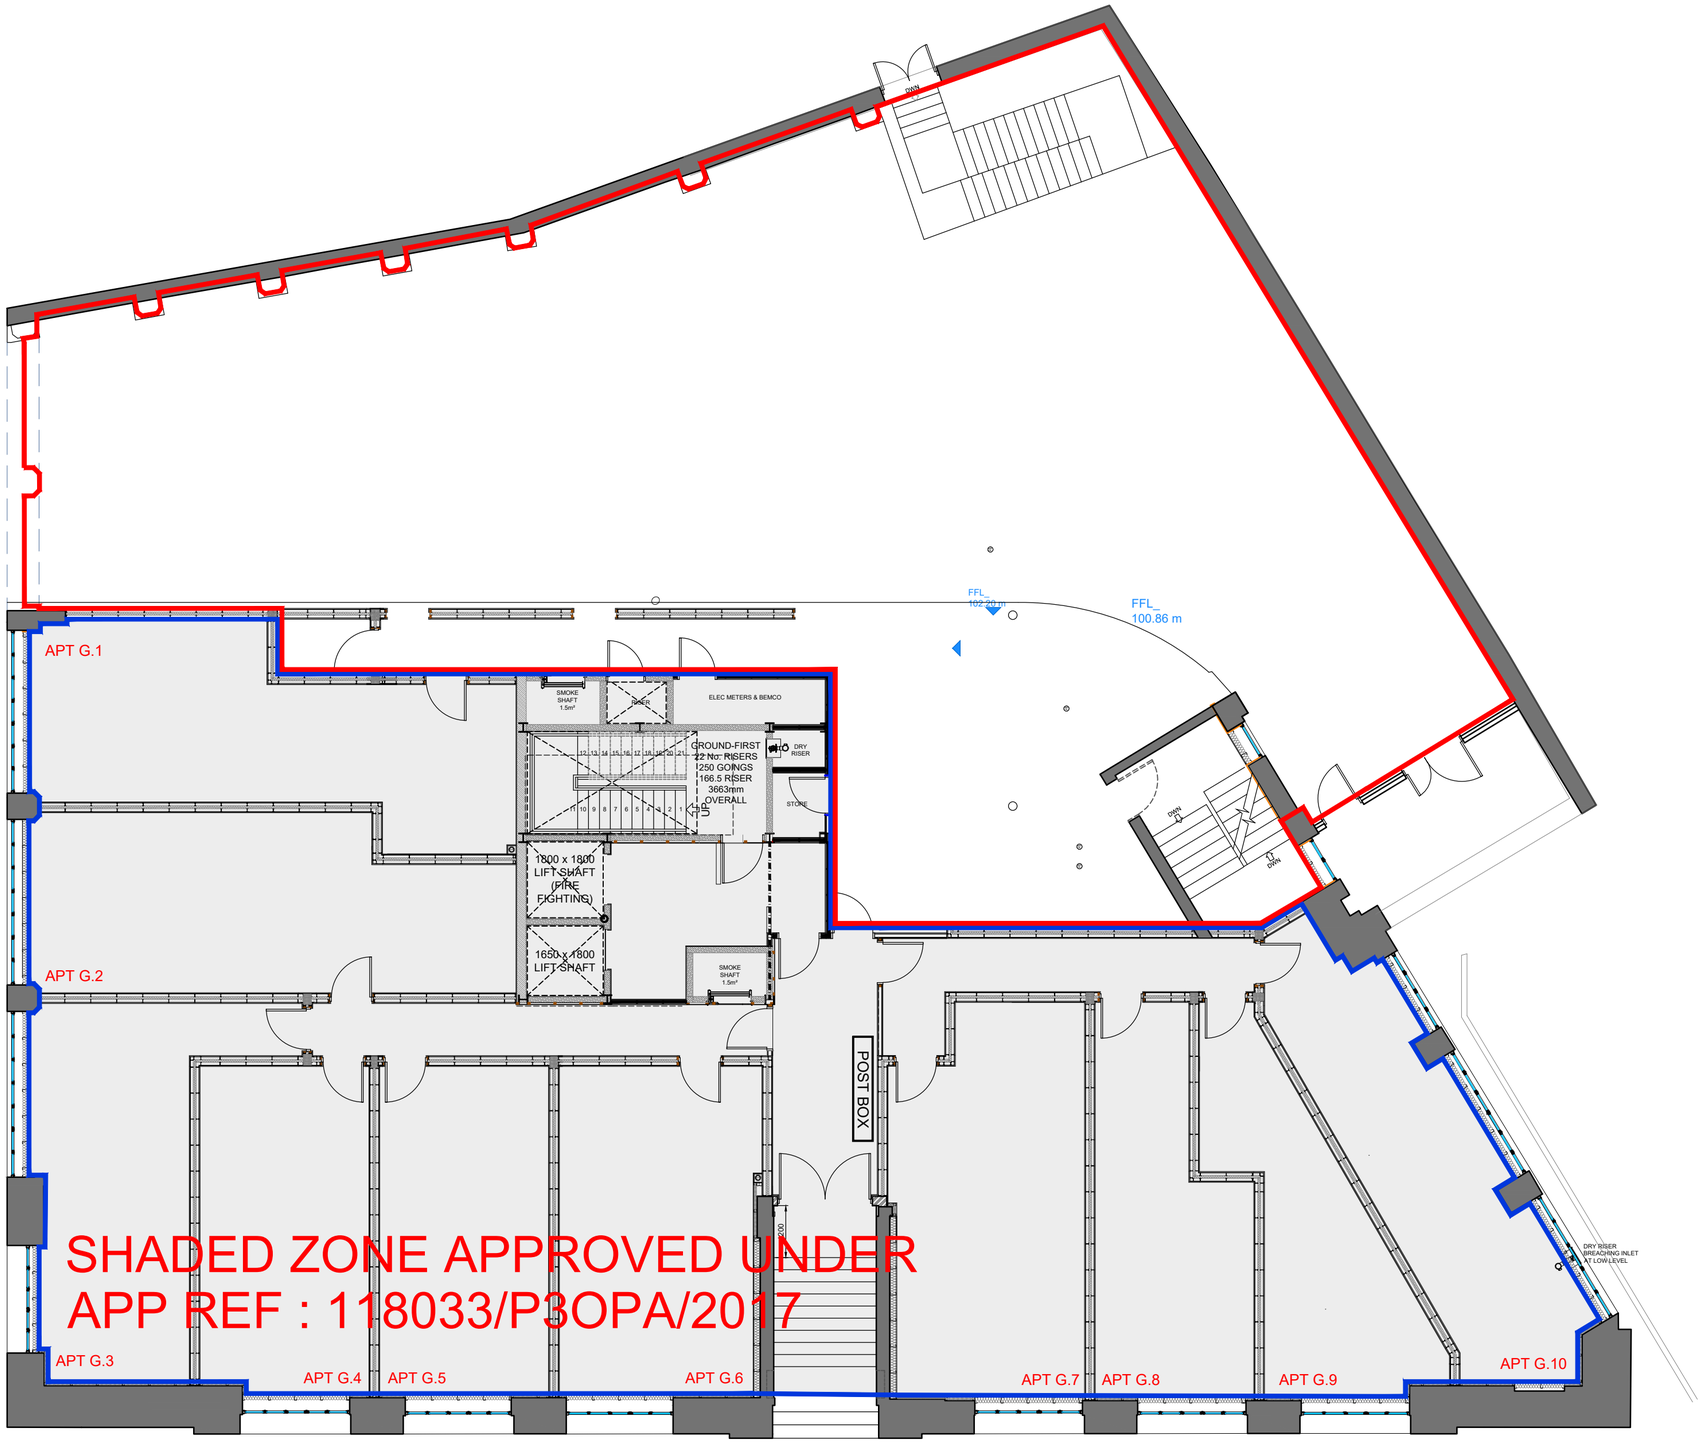

0 5m

SCALE 1:100

GROUND FLOOR PLAN
104.473 LEVEL

EXISTING

REV	AMENDMENTS	BY	DATE
A	FIRST ISSUE	SM	14.01.26

PROJECT

PROPOSED RESIDENTIAL DEVELOPMENT
BARCLAY HOUSE
WHITWORTH STREET WEST
MANCHESTER

CLIENT

PLP CONSTRUCTION LTD

DRAWING TITLE

EXISTING GROUND FLOOR PLAN

DRAWN S MCKIERNAN
CHECKED
APPROVED

DATE 14.01.2026
SCALE 1:100 (A2)

HOWARD & SEDDON A.R.I.B.A.
CHARTERED ARCHITECTS
64 WASHWAY ROAD
SALE, CHESHIRE, M33 7RE
TEL NO. 0161 - 973 8296
FAX NO. 0161 - 962 3485
E-MAIL : ADMIN@HOWARDANDSEDDON.CO.UK

JOB No.	DRG No.	REVISION
12982	04	A