Scale: 1/100

0 1 2 4 10m


CALDERPEEL.COM

© CALDERPEEL ARCHITECTS LTD


NOTE: DO NOT SCALE FROM THIS DRAWING

REV	DESCRIPTION	DATE	DRAWN
A	elevations updated	23.09.25	CP
B	general amendments	20.11.25	CP


HOUSE TYPE E(M3) - PART M(4) 3

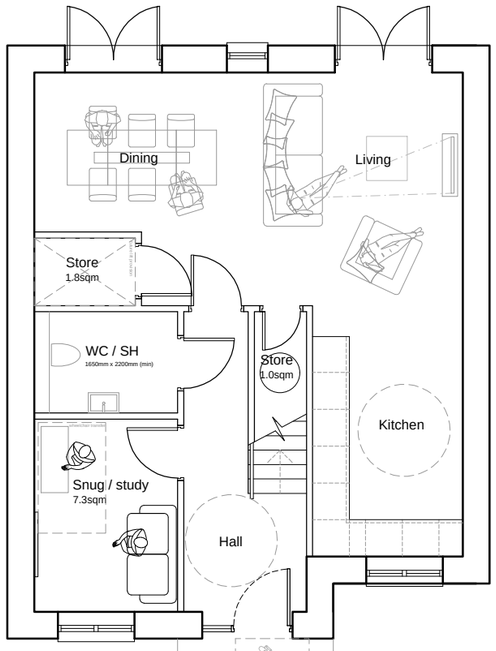

GROUND FLOOR
59.1sqm / 636sqft

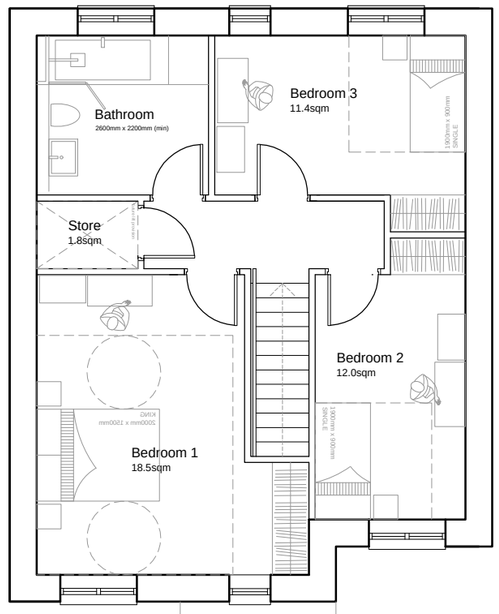

FIRST FLOOR
59.1sqm / 636sqft

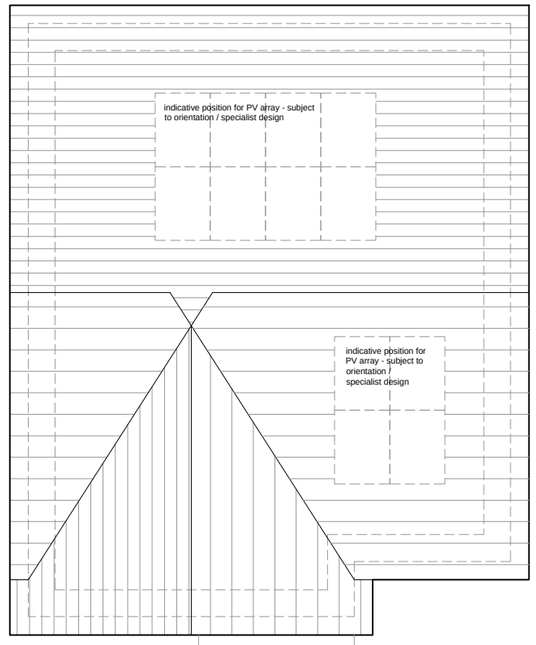


ROOF PLAN

TOTAL GIA
118.2sqm / 1,272sqft




FRONT ELEVATION

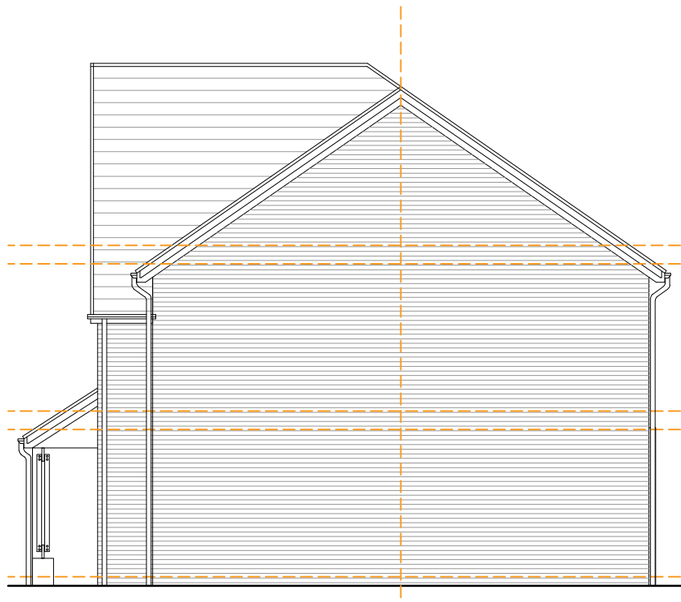

SIDE ELEVATION



REAR ELEVATION

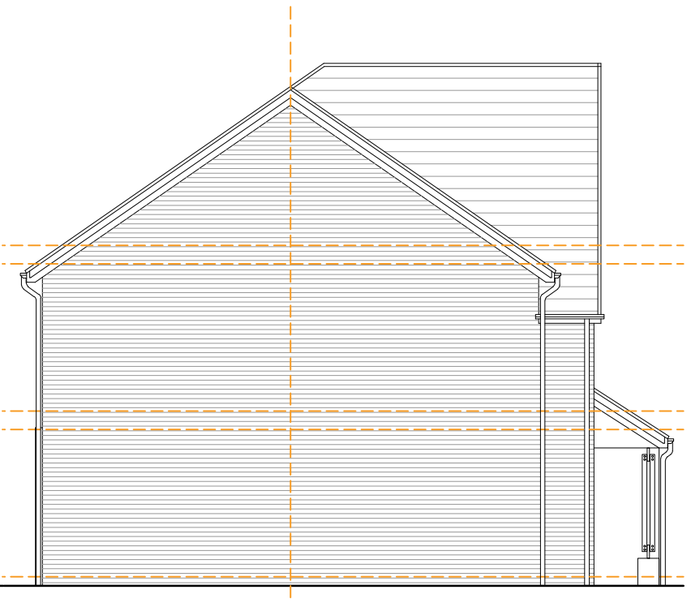

SIDE ELEVATION

CHESHIRE

Market Court
20-24 Church St
Altrincham
WA14 4DW
0161 929 7622

SHEFFIELD

Acero
1 Concourse Way
Sheffield
S1 2BJ
0114 212 9035

ELSA ROAD, FORMER LEVENSHULME CRICKET CLUB

SOUTHWAY HOUSING TRUST

CALDERPEEL ARCHITECTS

HOUSE TYPE E(M3) - PROPOSED PLANS & ELEVATIONS
DWG: 23118 (PL) 150 B
DATE: 19.02.25
SCALE: 1:100 @ A3 DRAWN: CP