



EXISTING | SIDE ELEVATION

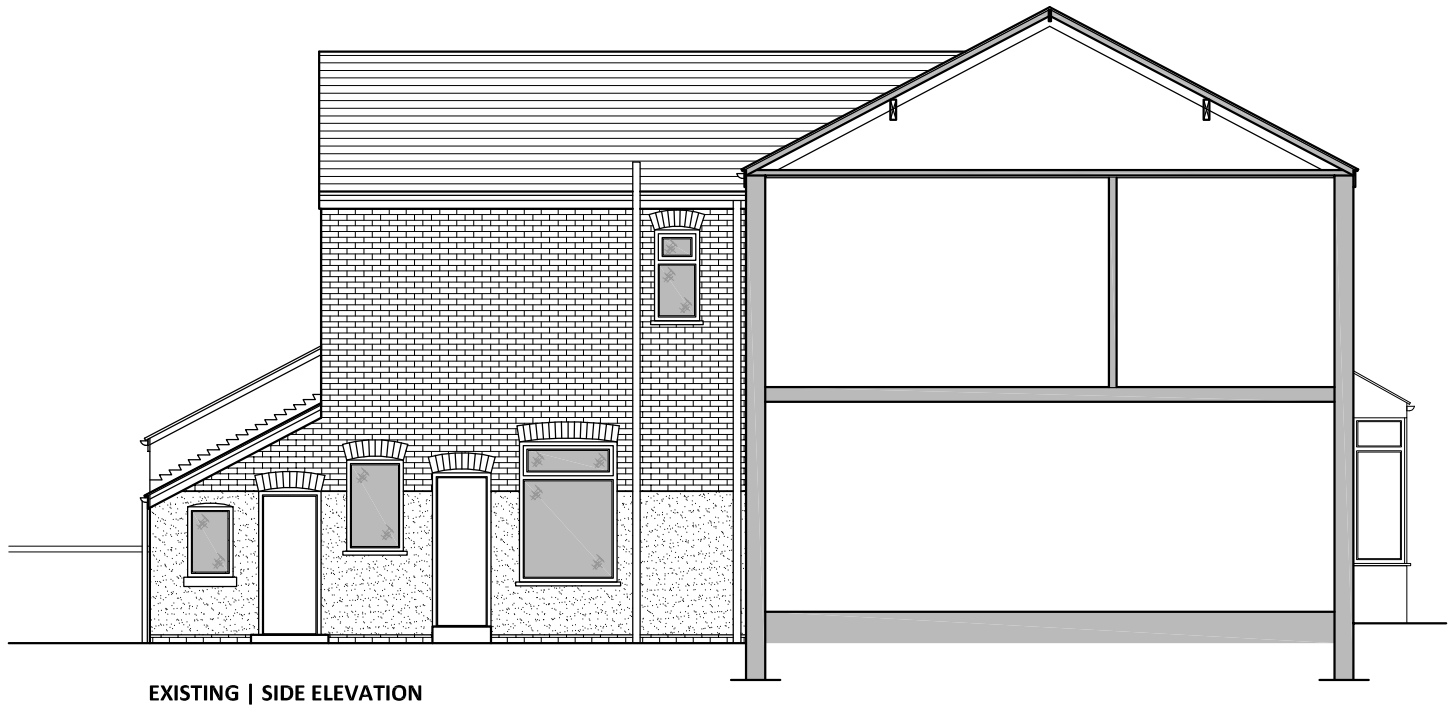


EXISTING | REAR ELEVATION



EXISTING | FRONT ELEVATION

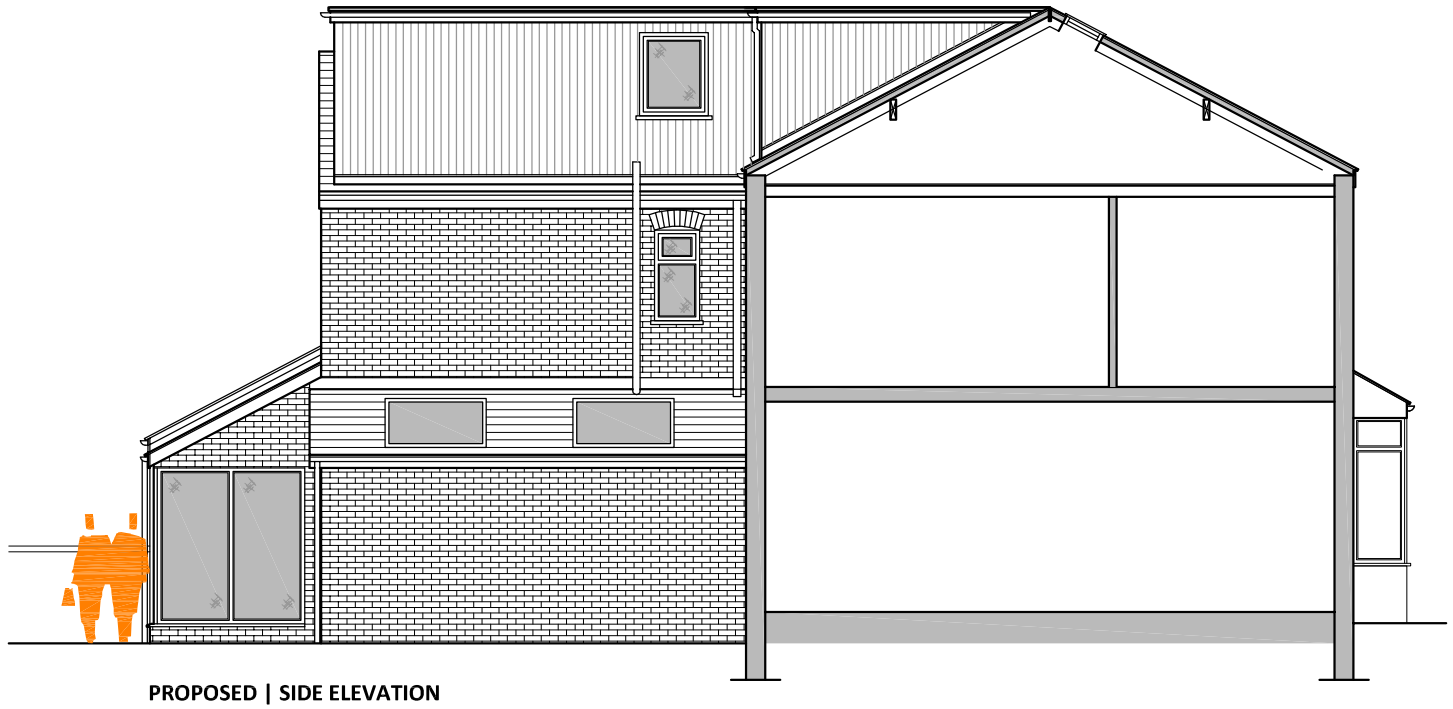

PROPOSED | SIDE ELEVATION

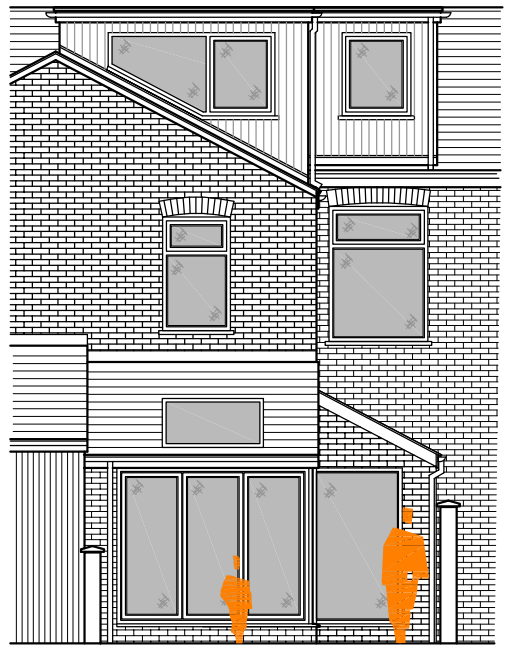

PROPOSED | REAR ELEVATION



PROPOSED | FRONT ELEVATION

| Revision | Description | Date | Issued by |
|---|---|---|---|
| Revision Schedule | | | |

For guidance only. Do not scale off this drawing

1:20 - 200mm 400mm 600mm 800mm 1000 1200 1400 1600
1:100 - 1m 2m 3m 4m 5m 6m 7m 8m
1:50 - 0 1m 2m 3m 4m
1:5 - 0 100mm 200mm 300mm 400mm
TO SCALE @ A1

CLIENT:
Mr Danny Foggo

PROJECT:
29 Cheltenham Rd, Chorlton, M21 9GL

DRAWING TITLE:
Existing & Proposed Elevations

NORTH

| | |
|---|---|
| PROJECT No: B0086 | DRAWING No: 03 |
| Revision: | E |
| Scale: | 1: 100 @ A3 |
| Date: | Dec 2023 |
| Drawn by: | - |

BRIGHTER
architecture + building