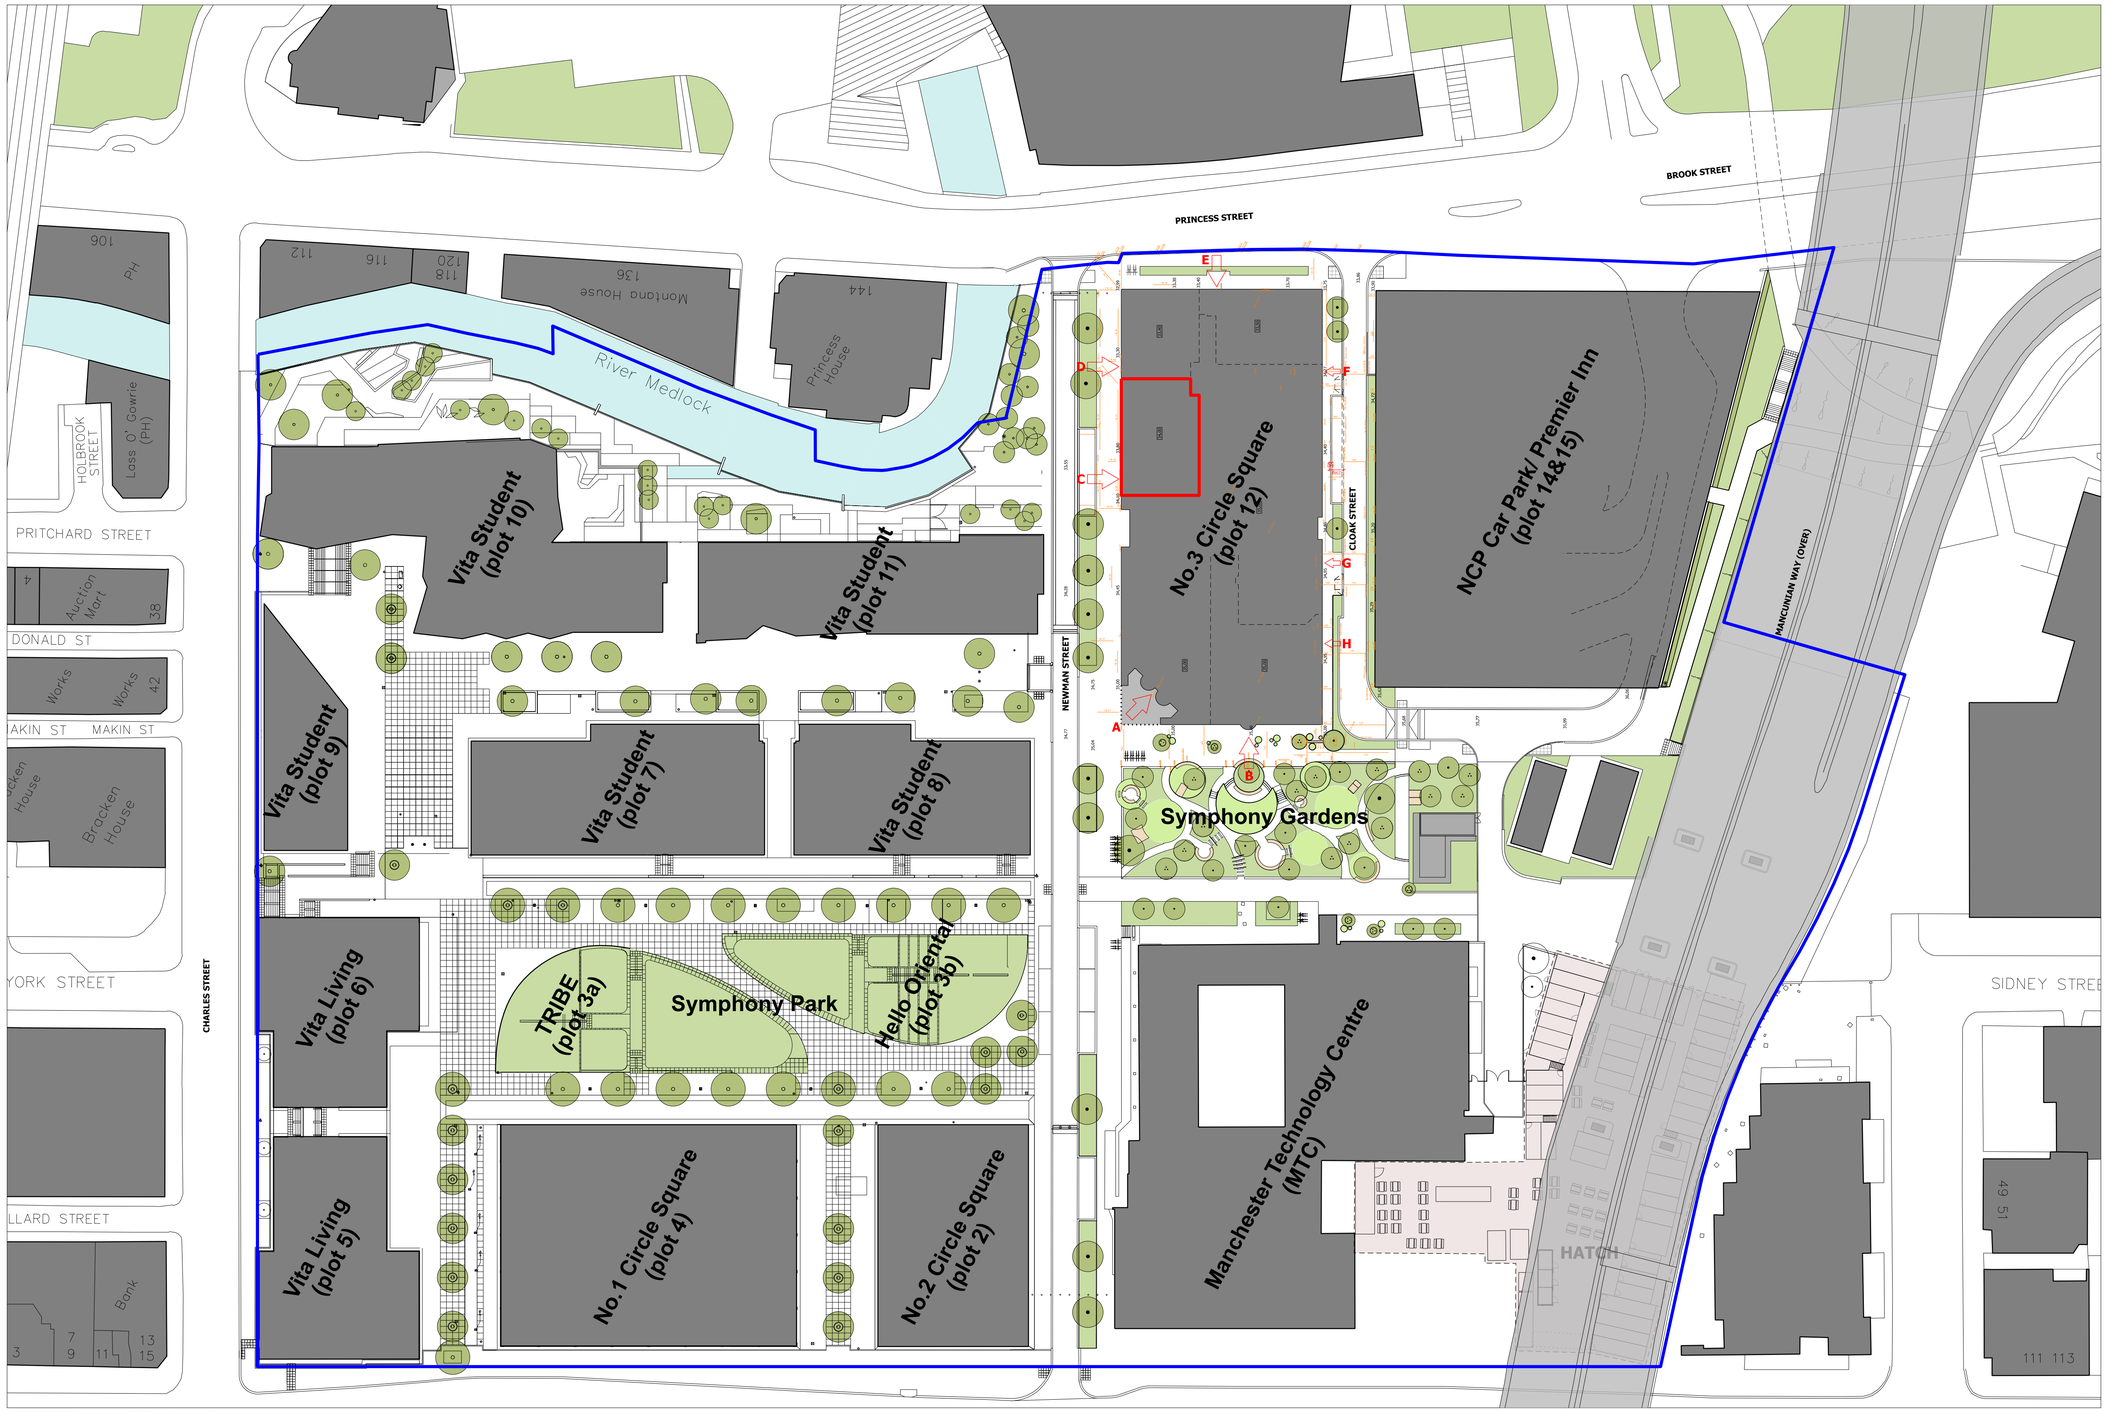


Area to which the application relates

Land In the Ownership of the Applicant

Building Entrances:

A. Office Reception
B. F&B Unit entrance
C. Retail Unit #2
D. Retail Unit #1
E. Cycle Facilities
F. Retail Unit Servicing
G. Office Floors & Amenity Servicing
H. F&B unit Servicing

bridge architects

address 14 Old Mill Street, Manchester, M4 6DZ
directors Russell Bridge RIBA ARB Victoria Hilton ARB
phone 0161 879 2828 **web** www.bridgearchitects.com
company # 07793934 **email** info@bridgearchitects.com

revision notes

project	No.3 Circle Square	**drawing title**	Site Plan
client	Bruntwood SciTech	**drawing scale**	1:500 @ A1; 1:1000 @ A3
job no.	0256	**drawing created**	December 2025
drawing no.	CS3-BAR-03-XX-DR-A-05-0200	**drawing rev**	P01

PLANNING bridge architects

Do not scale from this drawing - use figured dimensions only.
This drawing is copyright bridge architects. All rights reserved.
May not be reproduced in any form without prior written consent.
Issue of the drawing does not impart any real or implied copyright licence.