

COPYRIGHT OF ATELIER MB LTD
DO NOT SCALE FROM THIS DRAWING
DIMENSIONS TO BE CHECKED ON SITE



Photo of Original partition No.4

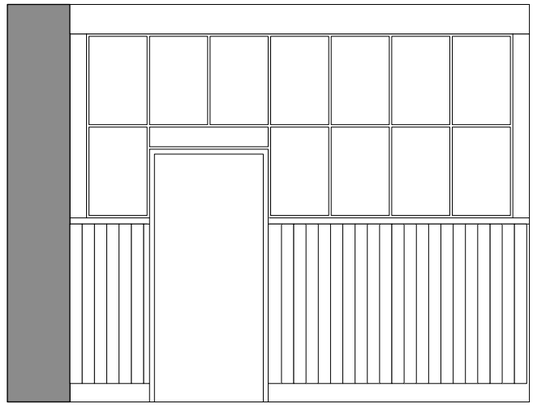

Elevation - Original partition No.4
Existing Location: Third Floor, No.16 Newton Street
Proposed Location: Second Floor, No.12 Newton Street

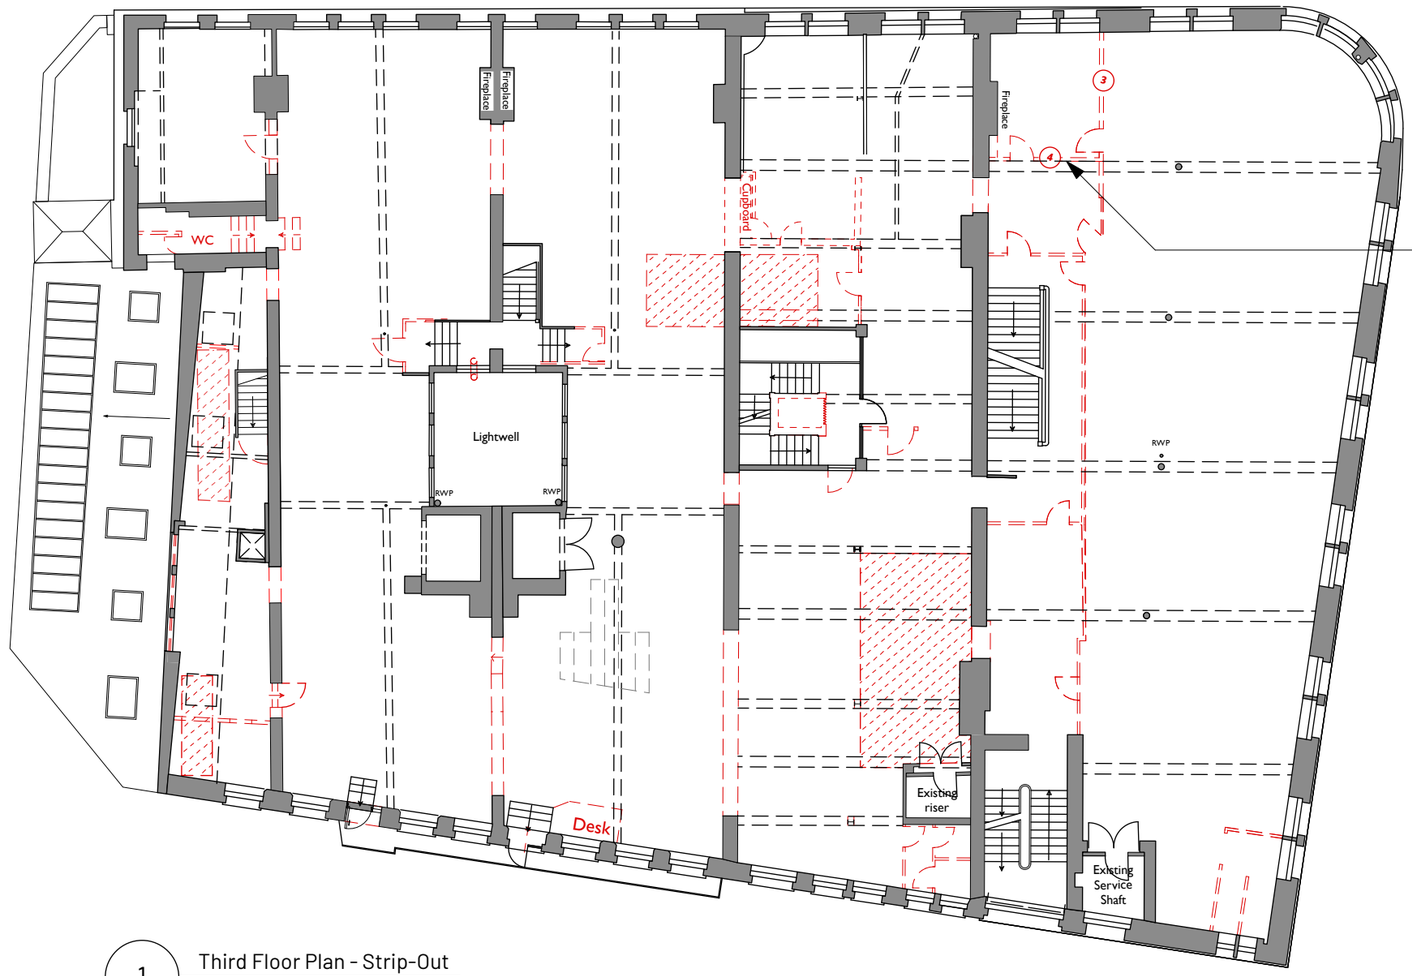

Original location of Partition No.4 to be relocated to the Second Floor No.12.

1 Third Floor Plan - Strip-Out
Scale: 1:200

Key
Existing
Existing to be removed

REV | NOTE | DRN | CHK

Newton Street Floor 2 Unit 1
8-16 Newton Street

Third Floor Plan - Partition Strip Out

PROJECT REF.	2105
DRWG NO.	P(102)
REVISION	
SCALE	1:200
DATE 1st	Jan 26
DRAWN	RD

SK sketch E existing P proposed T tender C construction FI final issue

+44 161 236 0051
ARCHITECT@ATELIERMB.CO.UK
ATELIER.MB