
THIS DRAWING AND DESIGN IS THE SOLE PROPERTY OF PREMIER MODULAR LIMITED AND MUST NOT BE COPIED, LOANED OR COMMUNICATED, IN WHOLE OR PART TO ANY THIRD PARTY WITHOUT CONSENT FROM THE COMPANY.

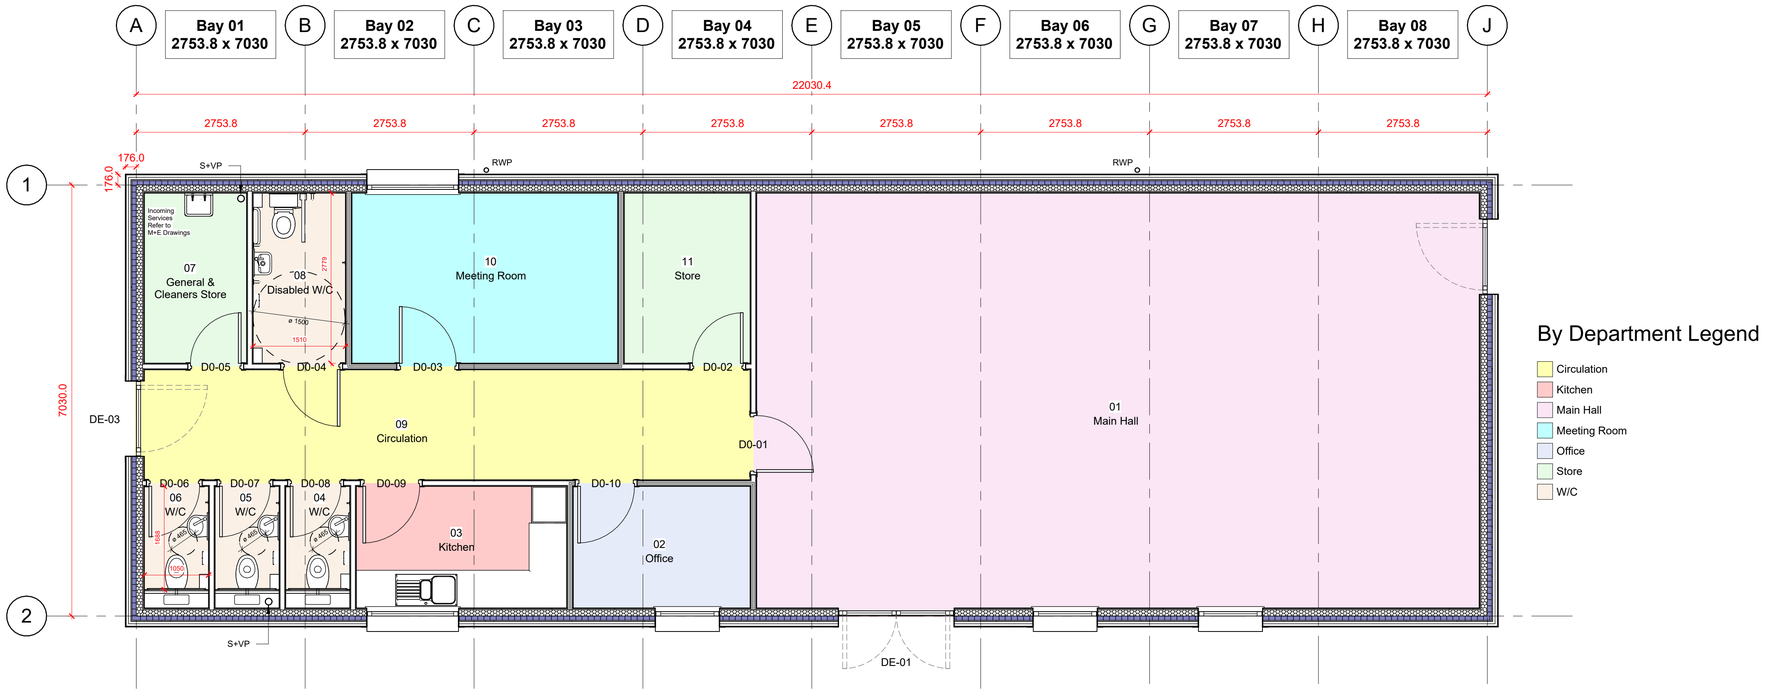

By Department Legend

- Circulation
- Kitchen
- Main Hall
- Meeting Room
- Office
- Store
- W/C

1 Ground Floor Plan

1 : 50

OMYOP Room Schedule		
Number	**Name**	**Area**
01	Main Hall	79.8 m²
02	Office	5.7 m²
03	Kitchen	6.8 m²
04	W/C	1.8 m²
05	W/C	1.8 m²
06	W/C	1.8 m²
07	General & Cleaners Store	4.6 m²
08	Disabled W/C	4.2 m²
09	Circulation	17.8 m²
10	Meeting Room	12.1 m²
11	Store	5.7 m²

UNLESS STATED OTHERWISE, THE DESIGNS SHOWN ARE SUBJECT TO DETAIL SITE SURVEY AND INVESTIGATIONS AND/OR APPROVAL OF THE RELEVANT VARIOUS LOCAL AUTHORITY OFFICERS, STATUTORY UNDERTAKERS, FIRE OFFICERS AND ENGINEERS. THEY ARE PROJECT AND SITE SPECIFIC.

THIS DRAWING SHOULD NOT BE SCALED FROM.

ALL DIMENSIONS SHOULD BE CHECKED ON SITE.

ANY DRAWING ERRORS OR DISCREPANCIES SHOULD BE REPORTED TO VAUGHAN ARCHITECTURE LTD

THIS DRAWING IS THE COPYRIGHT OF VAUGHAN ARCHITECTURE Ltd

DRAWING STATUS

DRAWN BY: AJS
SCALE: 1 : 50 @A1
DATE: 15/09/2025

P01	First issue for client comments	24.09.2025	JW	JS
P02	RWPs amended following calculation	15.10.2025	JW	JS
P03	External wall build up and canopy amended	16.12.2025	JW	JS

OMYOP Depot

PREMIER MODULAR

Leicester Office:
Vaughan Architecture Ltd
Rutland House
23-25 Friar Lane
Leicester
LE1 5QQ
0116 326 8905

Latest Projects

CLIENT: Youth Investment Fund
PROJECT TITLE: OMYOP Depot
DRAWING TITLE: GA Ground Floor Plan
PROJECT NO.: VAD.25.21
DRAWING NO.: 40692-PML-00-DR-A-000002
REVISION: P03
STATUS: S1

VAUGHAN ARCHITECTURE
Vaughan Architecture Ltd
No 2
Infirmary Street
Leeds, West Yorkshire
LS1 2JP
0113 493 1055
www.vaughanarchitecture.co.uk