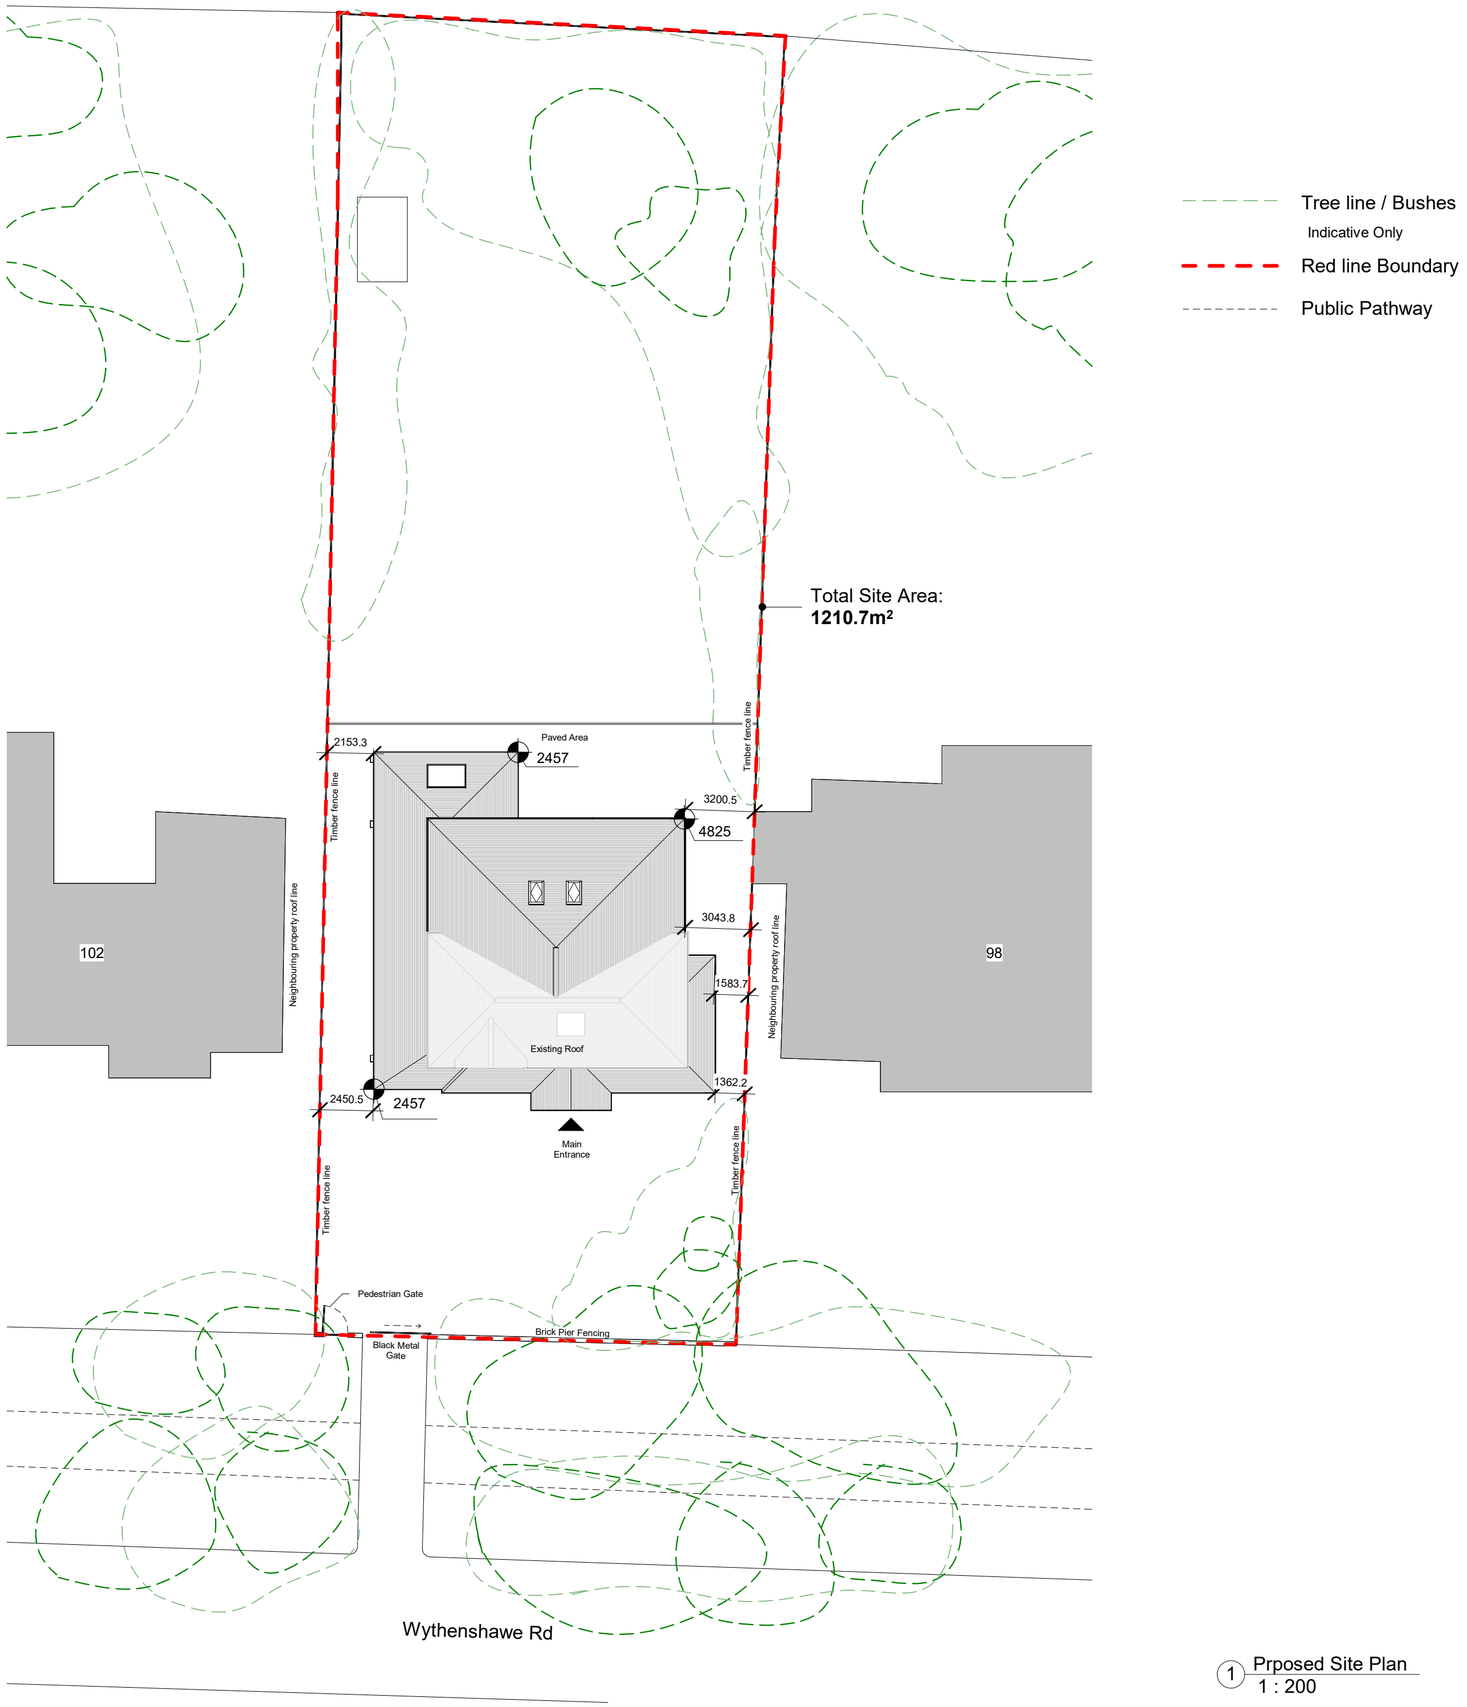


1 Prposed Site Plan
1 : 200

No.	Description	Date
A	Issued for Planning	14.01.26

Client Name: Mr G Harb

Project Name:

100 Wythenshawe Road

Proposed Site Plan

Project number	P30
Date	12.01.26
Drawn by	AH
Checked by	ARC

Sheet Number:

P030-ARC-01-XX-00-A-05001

Scale 1 : 200 **@ A2**

14/01/2026 13:31:12