



Existing Front Yard Plan

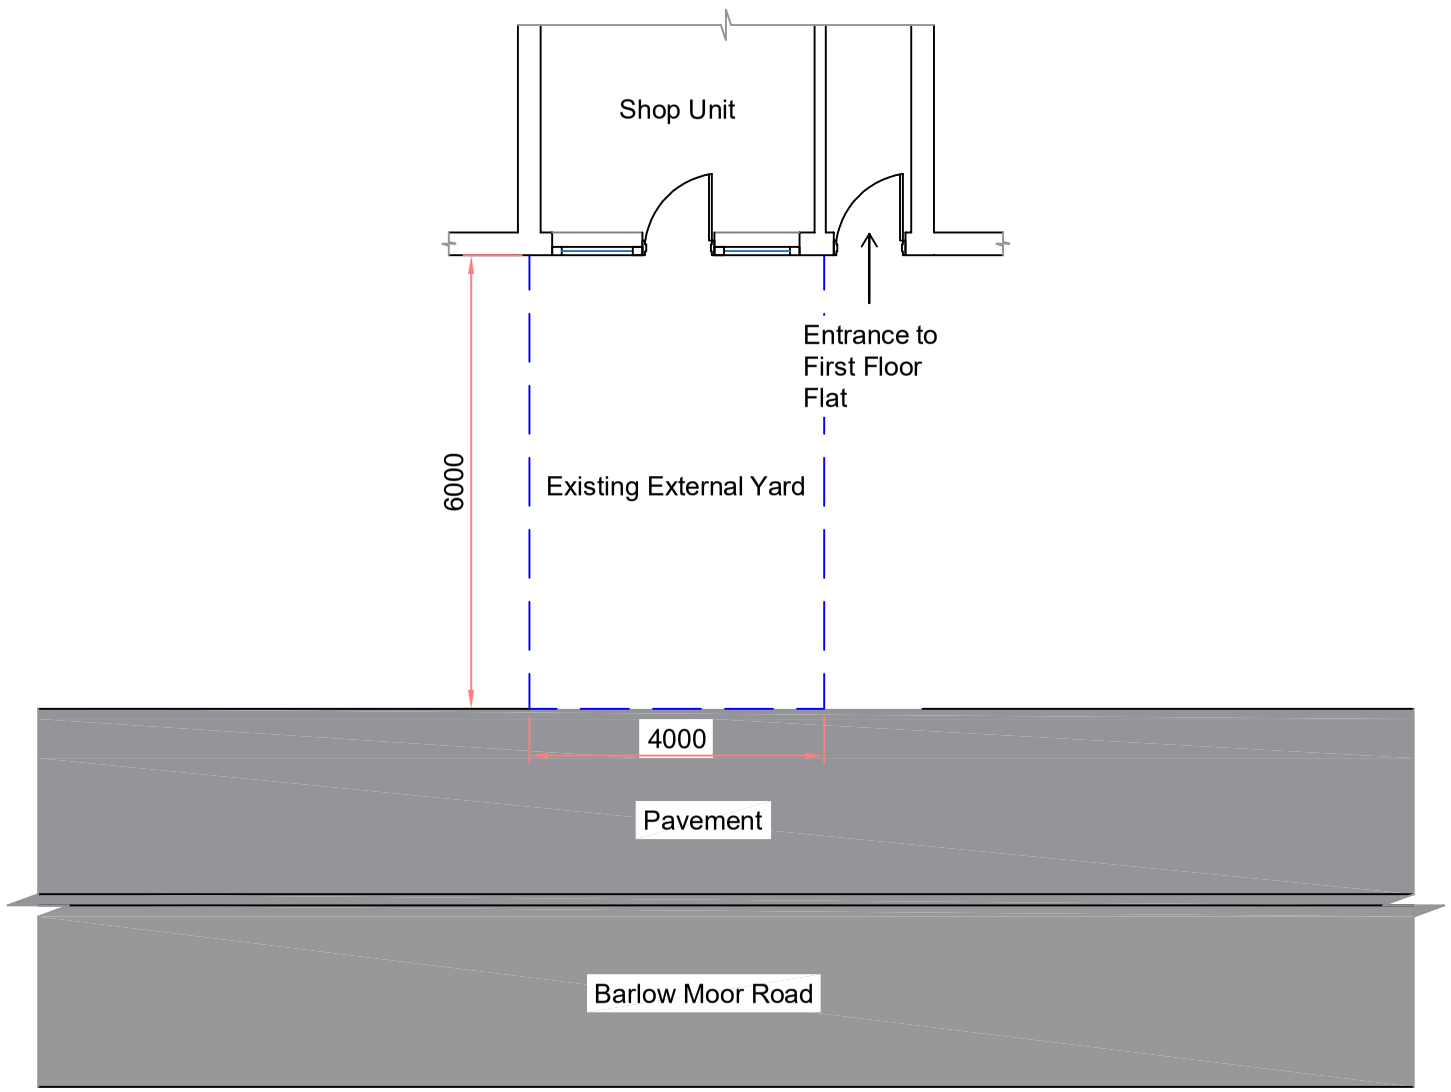


Existing Front Elevation

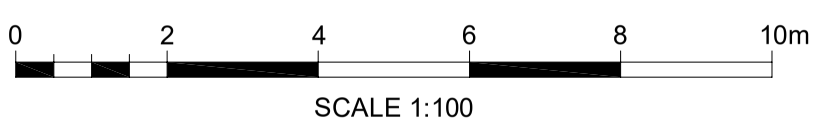

SCALE 1:100


439 Barlow Moor Road
Existing Plan & Elevation
Scale: 1:100 @ A3

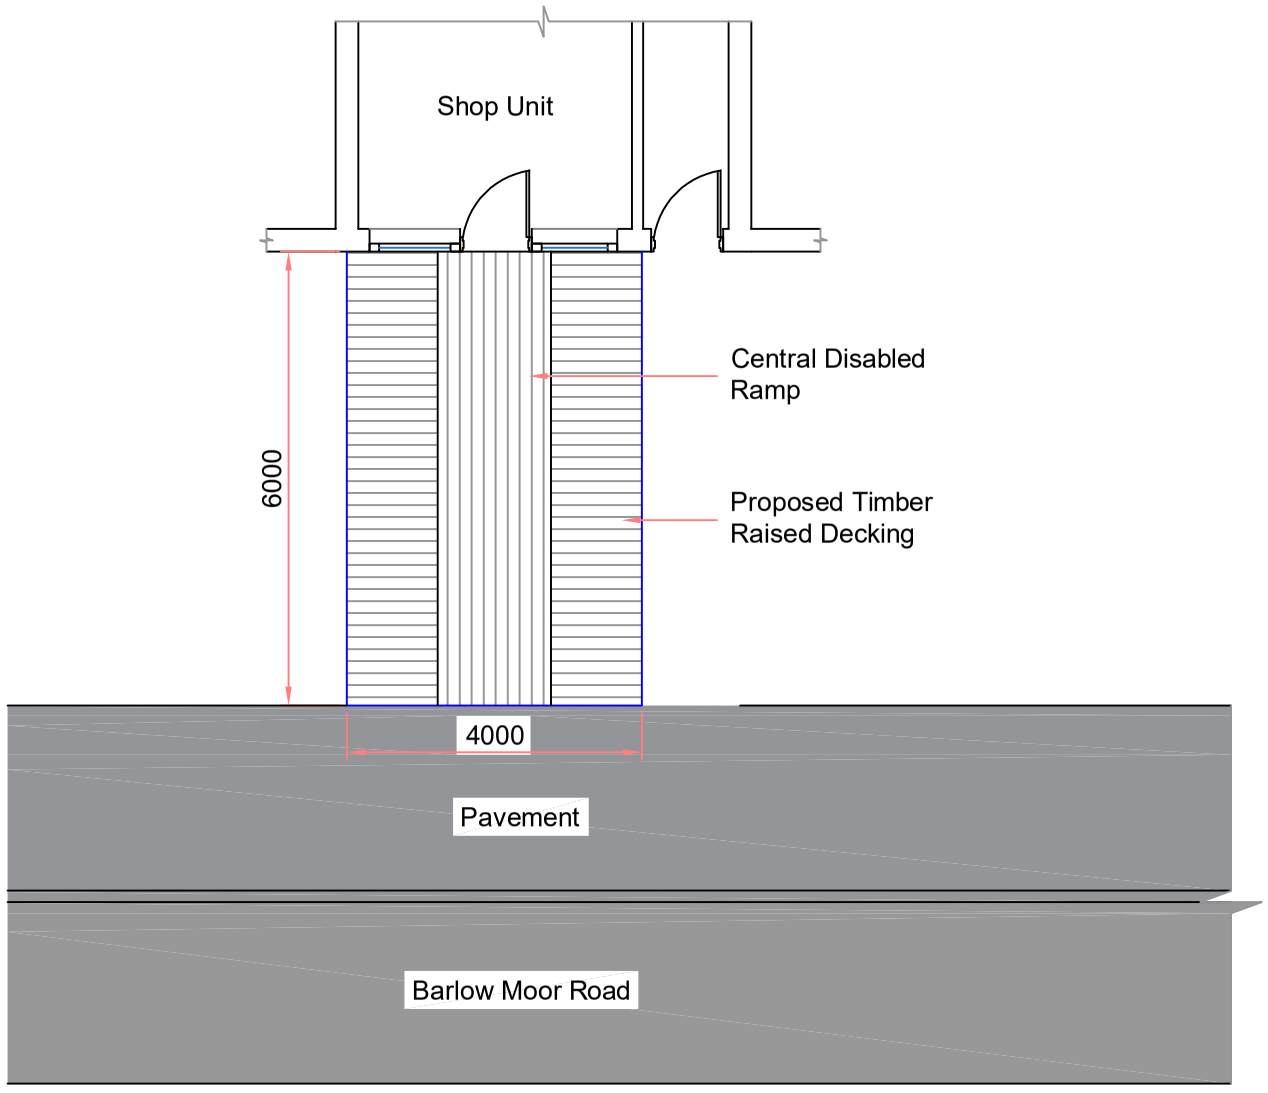


Proposed Front Yard Plan



Proposed Front Elevation

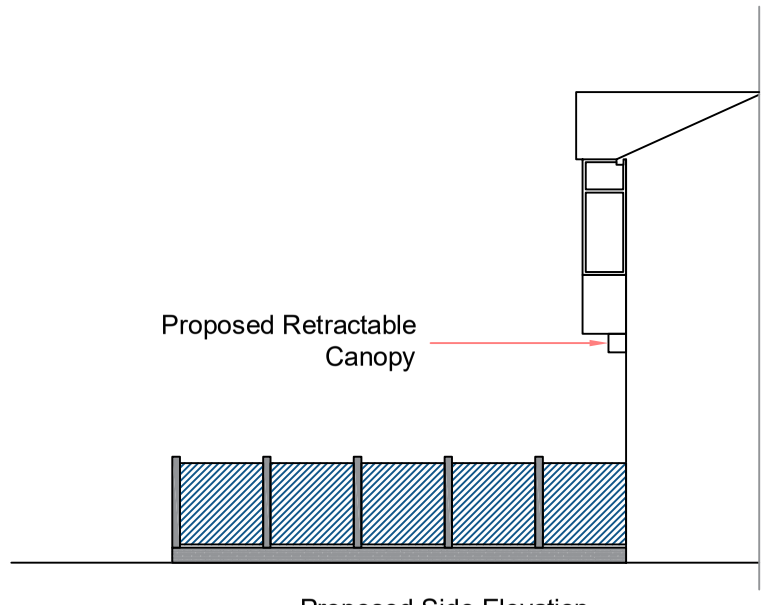

Proposed Side Elevation

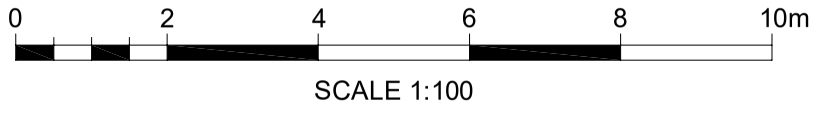

SCALE 1:100

439 Barlow Moor Road
Proposed Plan & Elevation
Scale: 1:100 @ A3