



1 3D View - Ortho 01

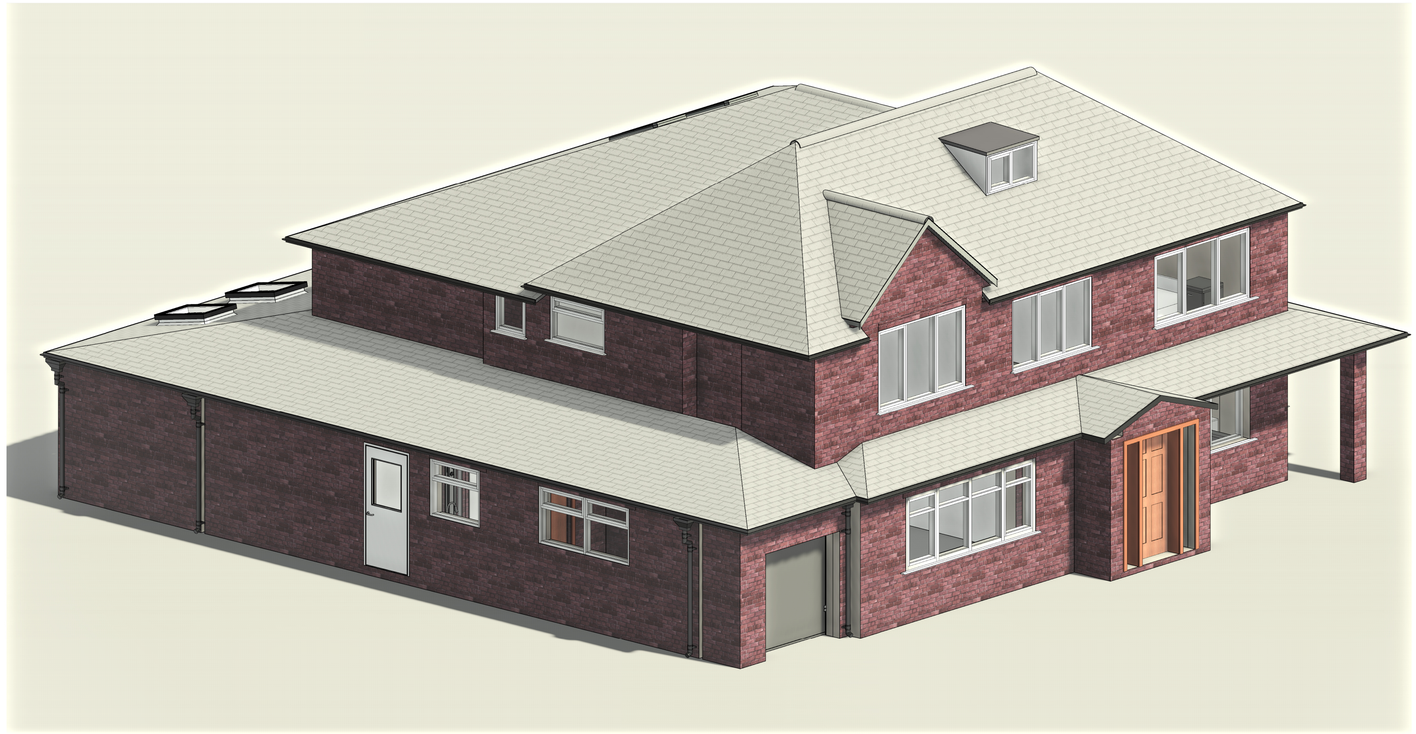


2 3D View - Ortho 02

New and Existing Views

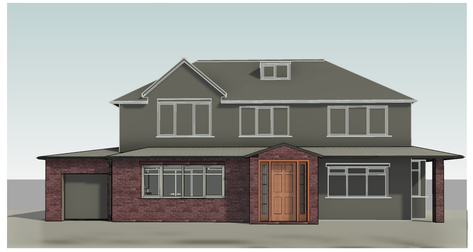



Front Elevation

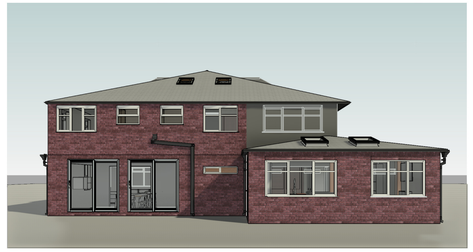

Back Elevation

Proposed Views

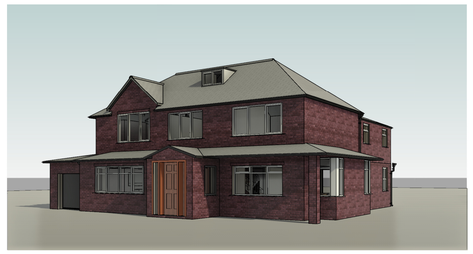

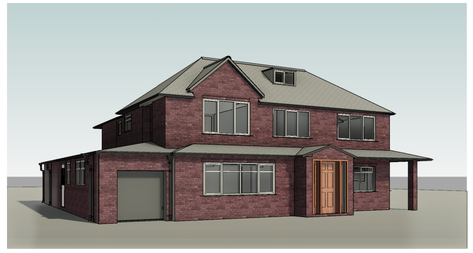



No.	Description	Date
A	Updated following Client Comments	10.10.24
B	Issued for Client review	02.12.24
C	Issued for Planning	12.12.24
D	Formal dining room external line reduced by 1m. Roof above dining reduced. Window openings added to dining and master bedrooms.	05.11.25
E	Window added to downstairs WC. Sliding patio doors added. Roof windows added.	16.11.25

Client Name: Mr G Harb

Project Name:

100 Wythenshawe Road

Proposed 3D Views

Project number	P30
Date	23.11.24
Drawn by	AH
Checked by	ARC
Sheet Number:	

P030-ARC-01-XX-00-A-05301

Scale **@ A1**

18/11/2025 01:06:30