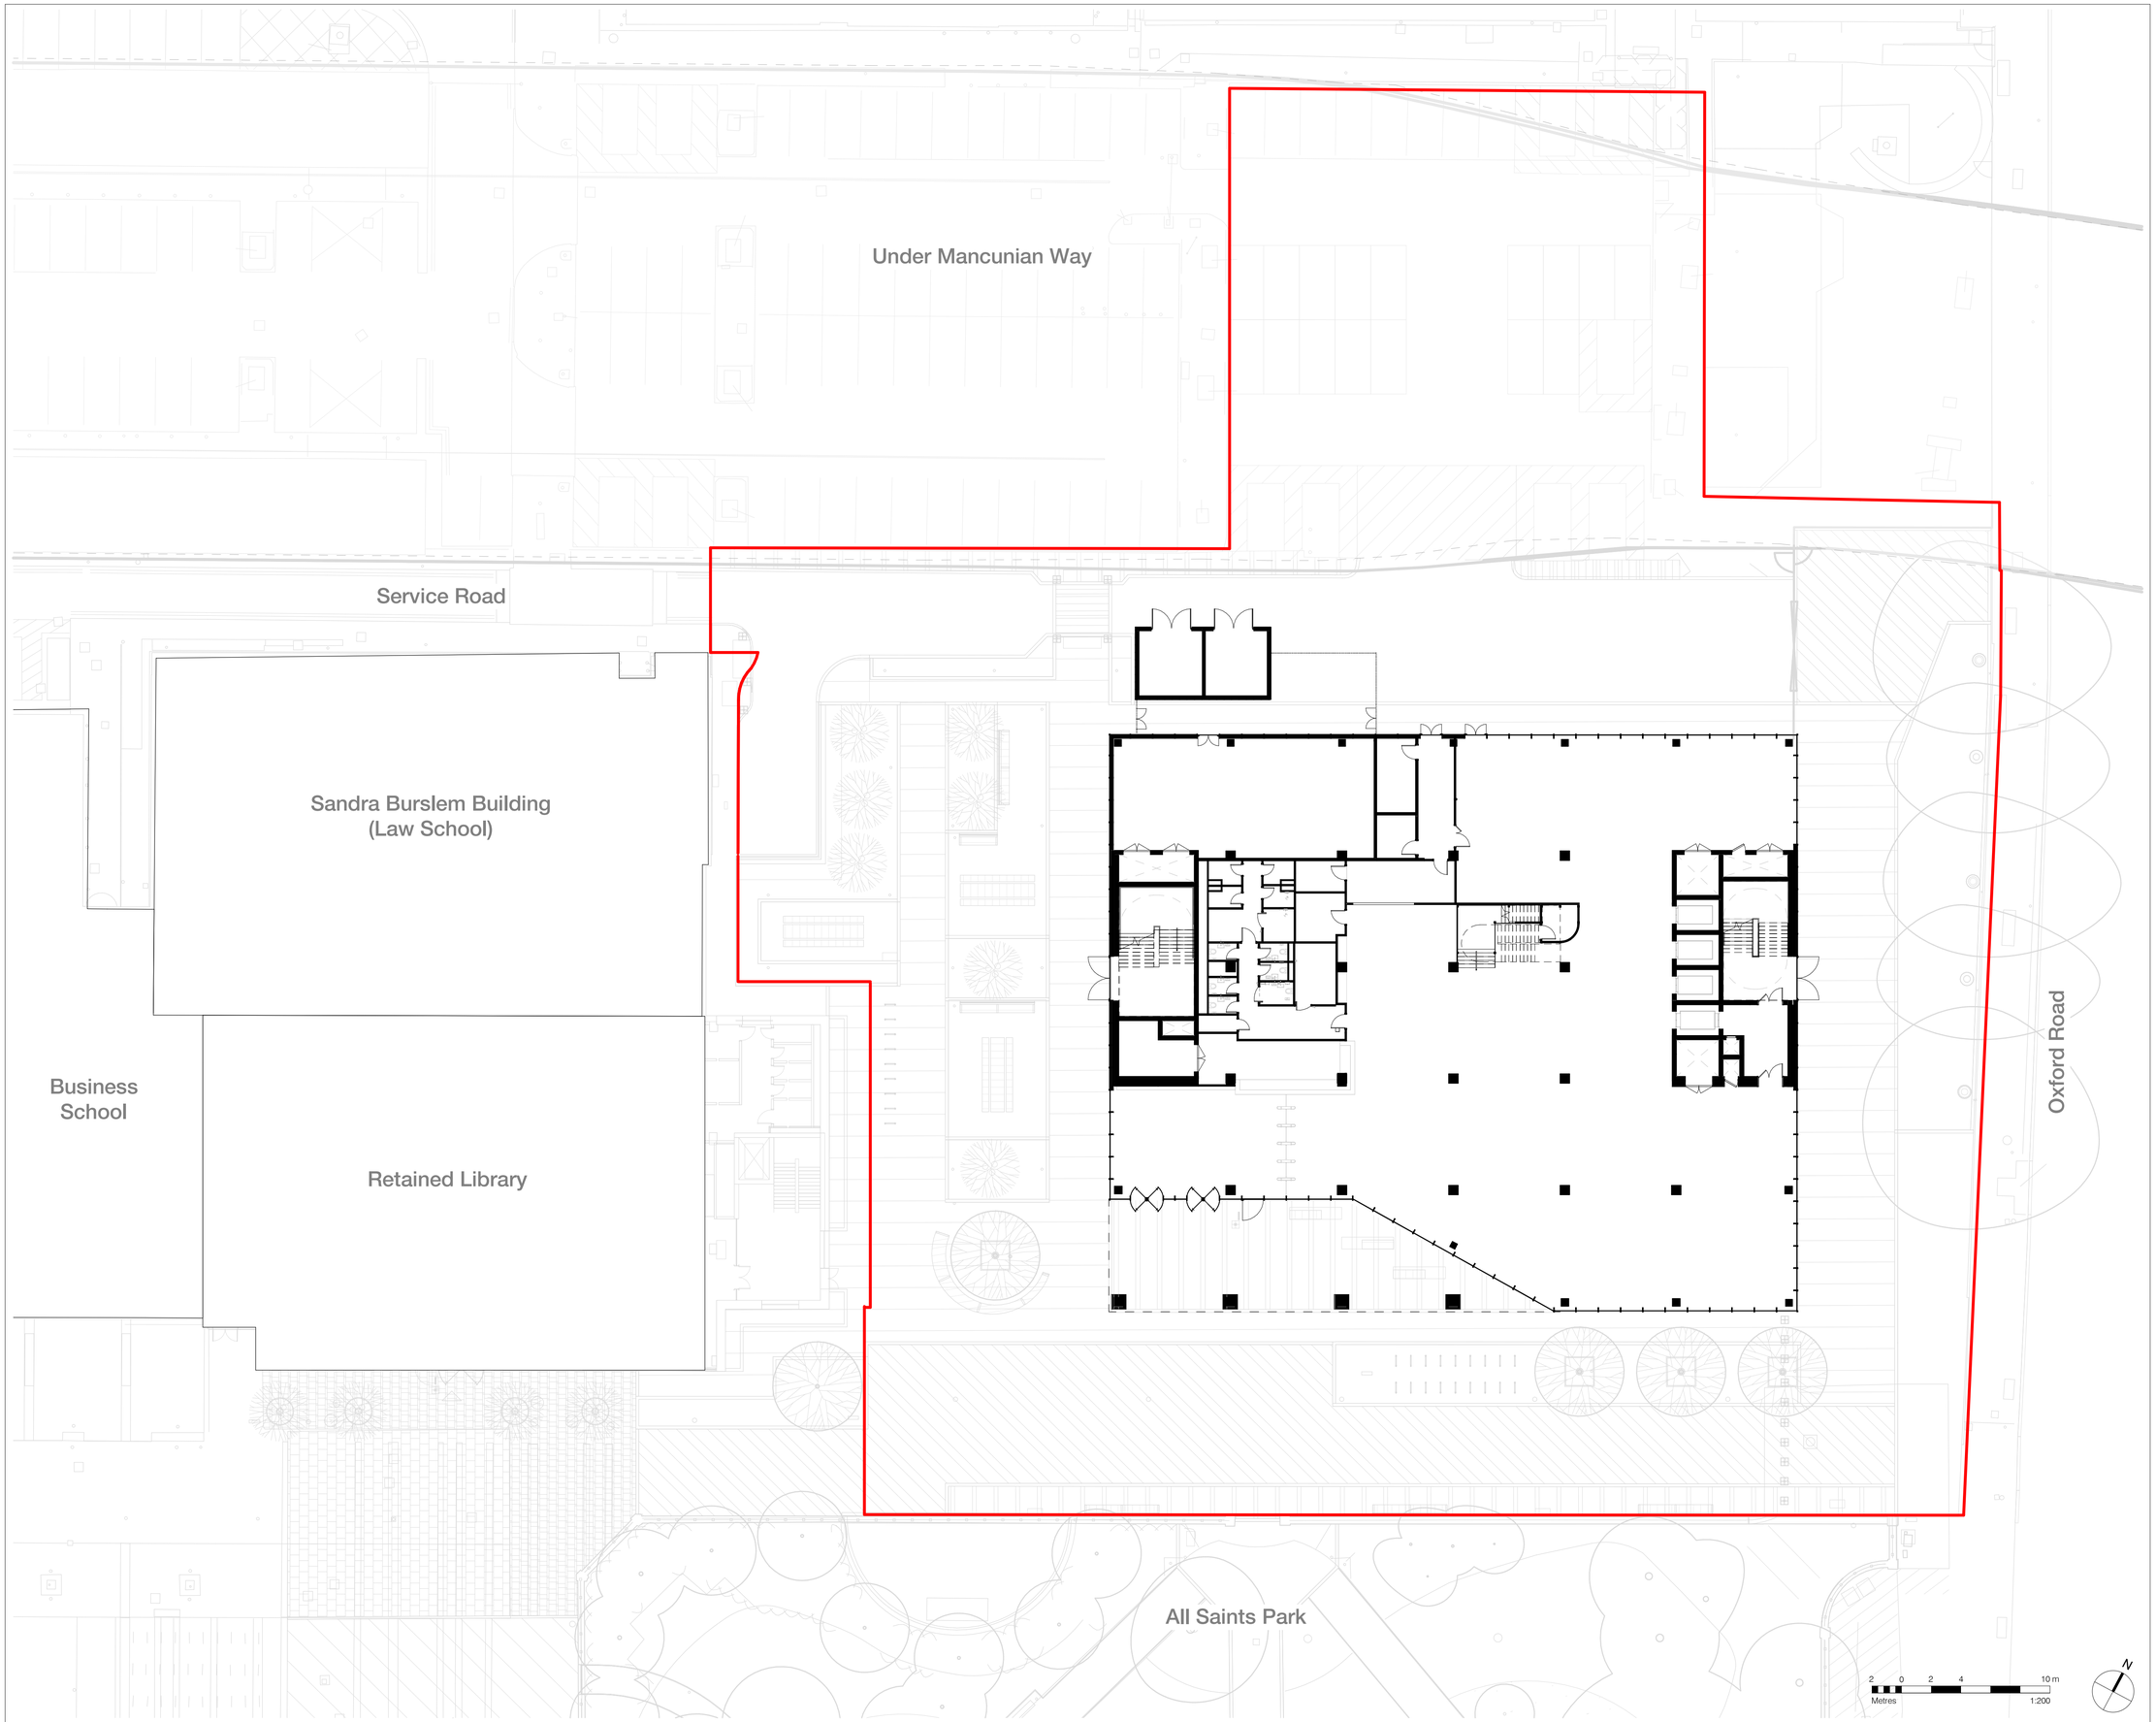


Copyright Hawkins\Brown Architects
No implied licence exists. This drawing should not be used to calculate areas for the purposes of valuation. Do not scale this drawing. All dimensions to be checked on the site by the contractor and such dimensions to be their responsibility. All work must comply with relevant British Standards and Building Regulations requirements. Drawing errors and omissions to be reported to the architect. To be read in conjunction with Architect's specification and other consultant information.

Status codes:

- S1 - Suitable for Coordination
- S2 - Suitable for Information
- S3 - Suitable for Review & Comment
- S4 - Suitable for Review & Authorization
- S5 - Suitable for Review & Acceptance
- An - Approved & Accepted as Stage complete

Rev	Description	Date
P1	For Planning	01.12.2025

Key

Site Boundary

26-28 Hilton Street
Manchester M1 2EH

mail@hawkinsbrown.com
hawkinsbrown.com

Hawkins\
Brown

Project
MANMET New Library

All Saints Campus
Manchester, M15 6BH

Drawing
Proposed Site Plan

Scale @ A1 1 : 200	**Date** 01.12.2025
Drawn By GP	**Checked By** NB

Job Number 240238	**Status** S5	**Purpose of Issue** For Planning

Drawing No. 1350B-HBA-SW-XX-DR-A-080030	**Rev** P1