
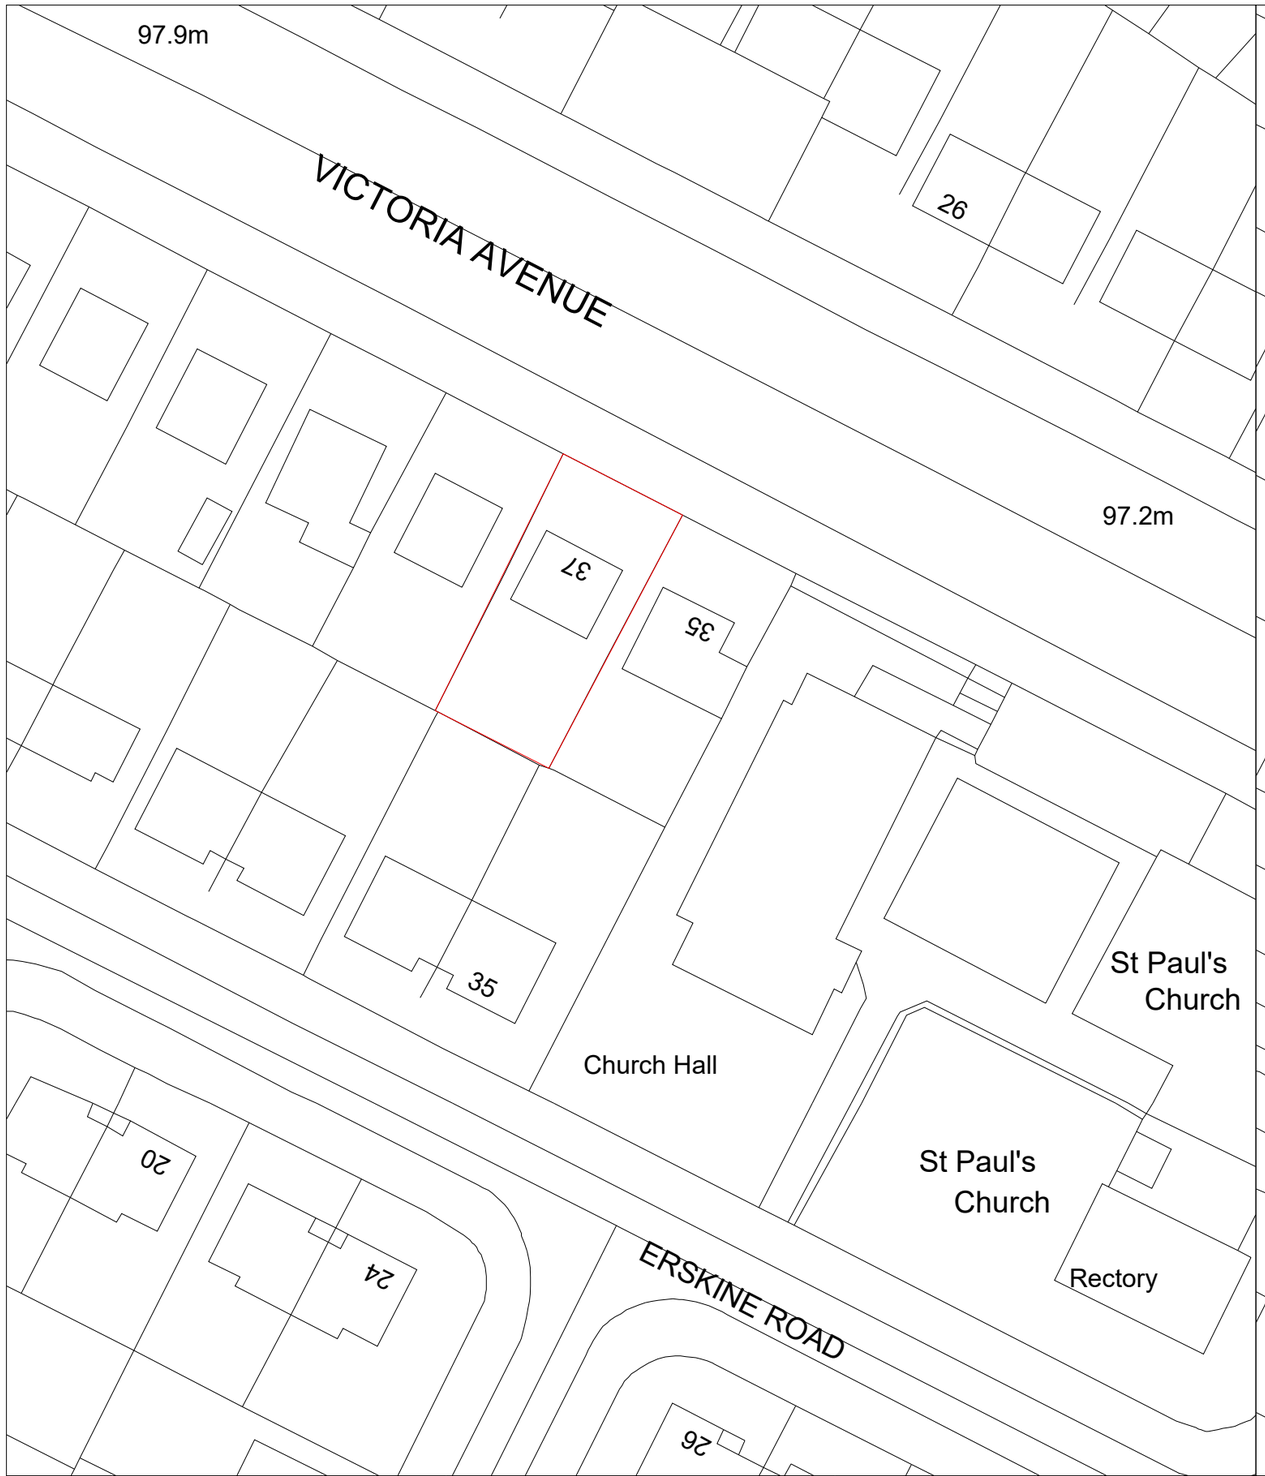


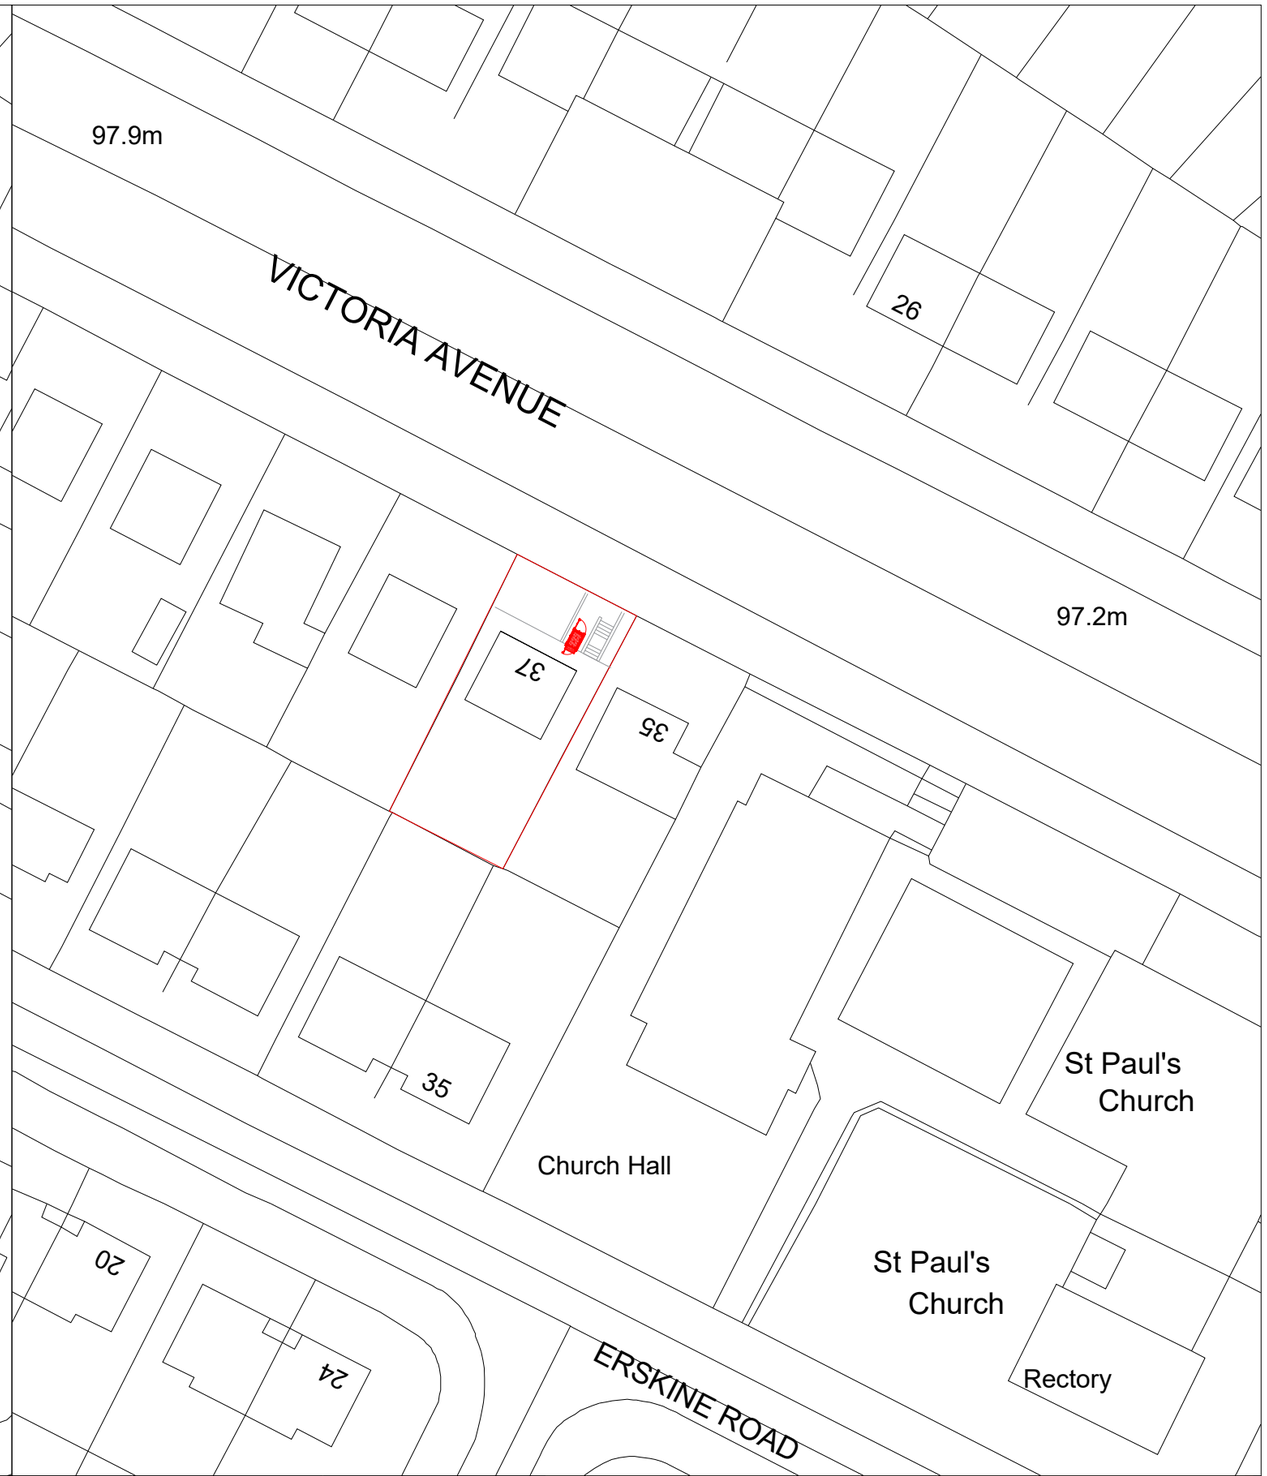

Manchester Equipment and Adaptations Partnership

Technical Officer Service

Philips Park Road
Beswick
Manchester,
M11 3FU

Applicants Name:
MAUREEN HATCHELL

Property Address:
37 VICTORIA AVENUE
HIGHER BLACKLEY
MANCHESTER
M9 6RA

Drawing Title: EXTG AND PROP SITE PLAN

REVISIONS -

Date: 11/12/2025

Paper Size: A3

Scale: 1:500

Drawn By: RBe

MEAP Manchester Equipment & Adaptations Partnership