

DO NOT SCALE FROM THIS DRAWING
ALL DIMENSIONS MUST BE CHECKED ON SITE BY CONTRACTOR PRIOR TO CONSTRUCTION

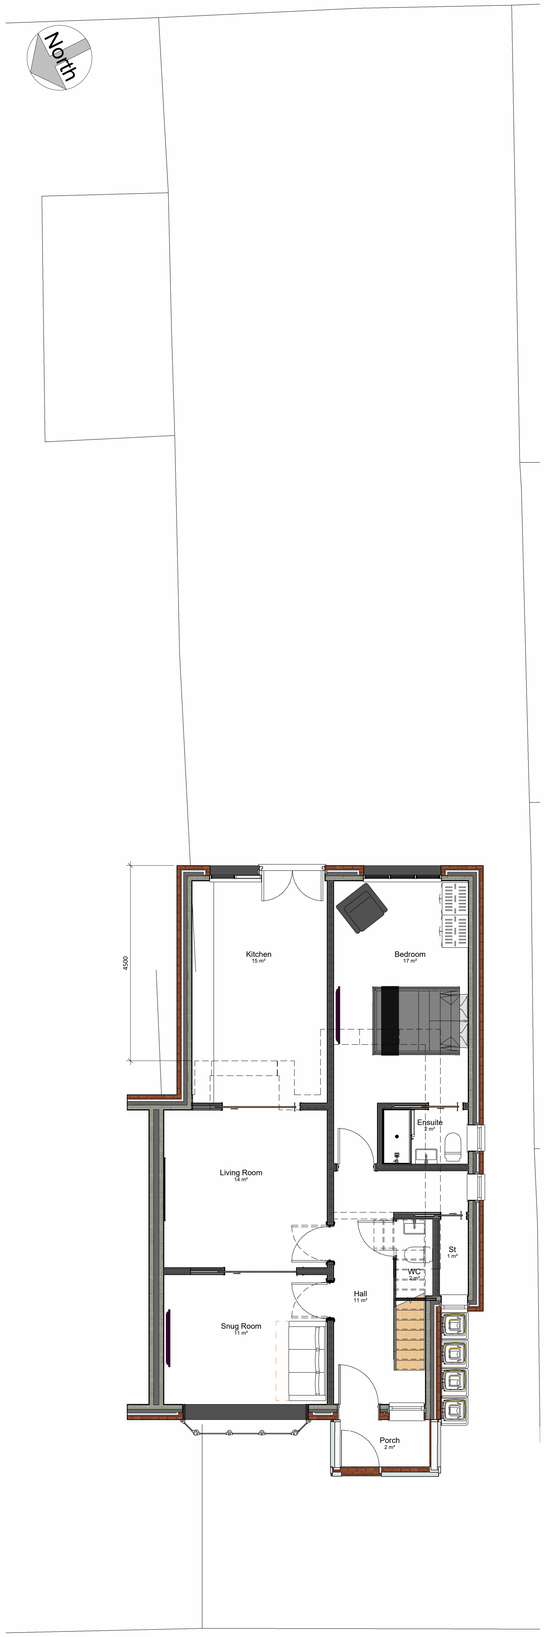

Ground Floor Plan
1 : 50

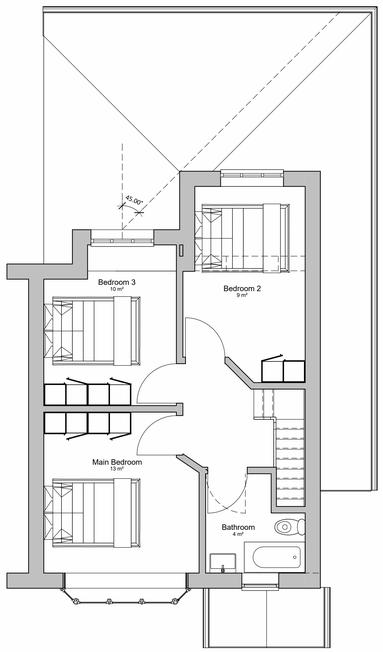

First Floor Plan
1 : 50



Proposed Front Elevation
1 : 50



Proposed Rear Elevation
1 : 50



Proposed South Elevation
1 : 50



Proposed North Elevation
1 : 50

Rev	Date	Int	Description
B	13.01.26		Amended to Planning Officers commnets via email - 13/01/26
A	12.01.26		Amended to Planning Officers commnets via email - 7/01/26

Client:
Mr Arshad Habib

Project:
2 Wembley Grove

Description:
Proposed Plans and Elevations

Drawn By:	Date:	Scale @ A1:
OJK	28/10/25	1 : 50
Job No:	Drawing No:	Rev
150	P105	B

0m 1m 2m 3m 4m 5m

VISUAL SCALE 1:50 @ A1