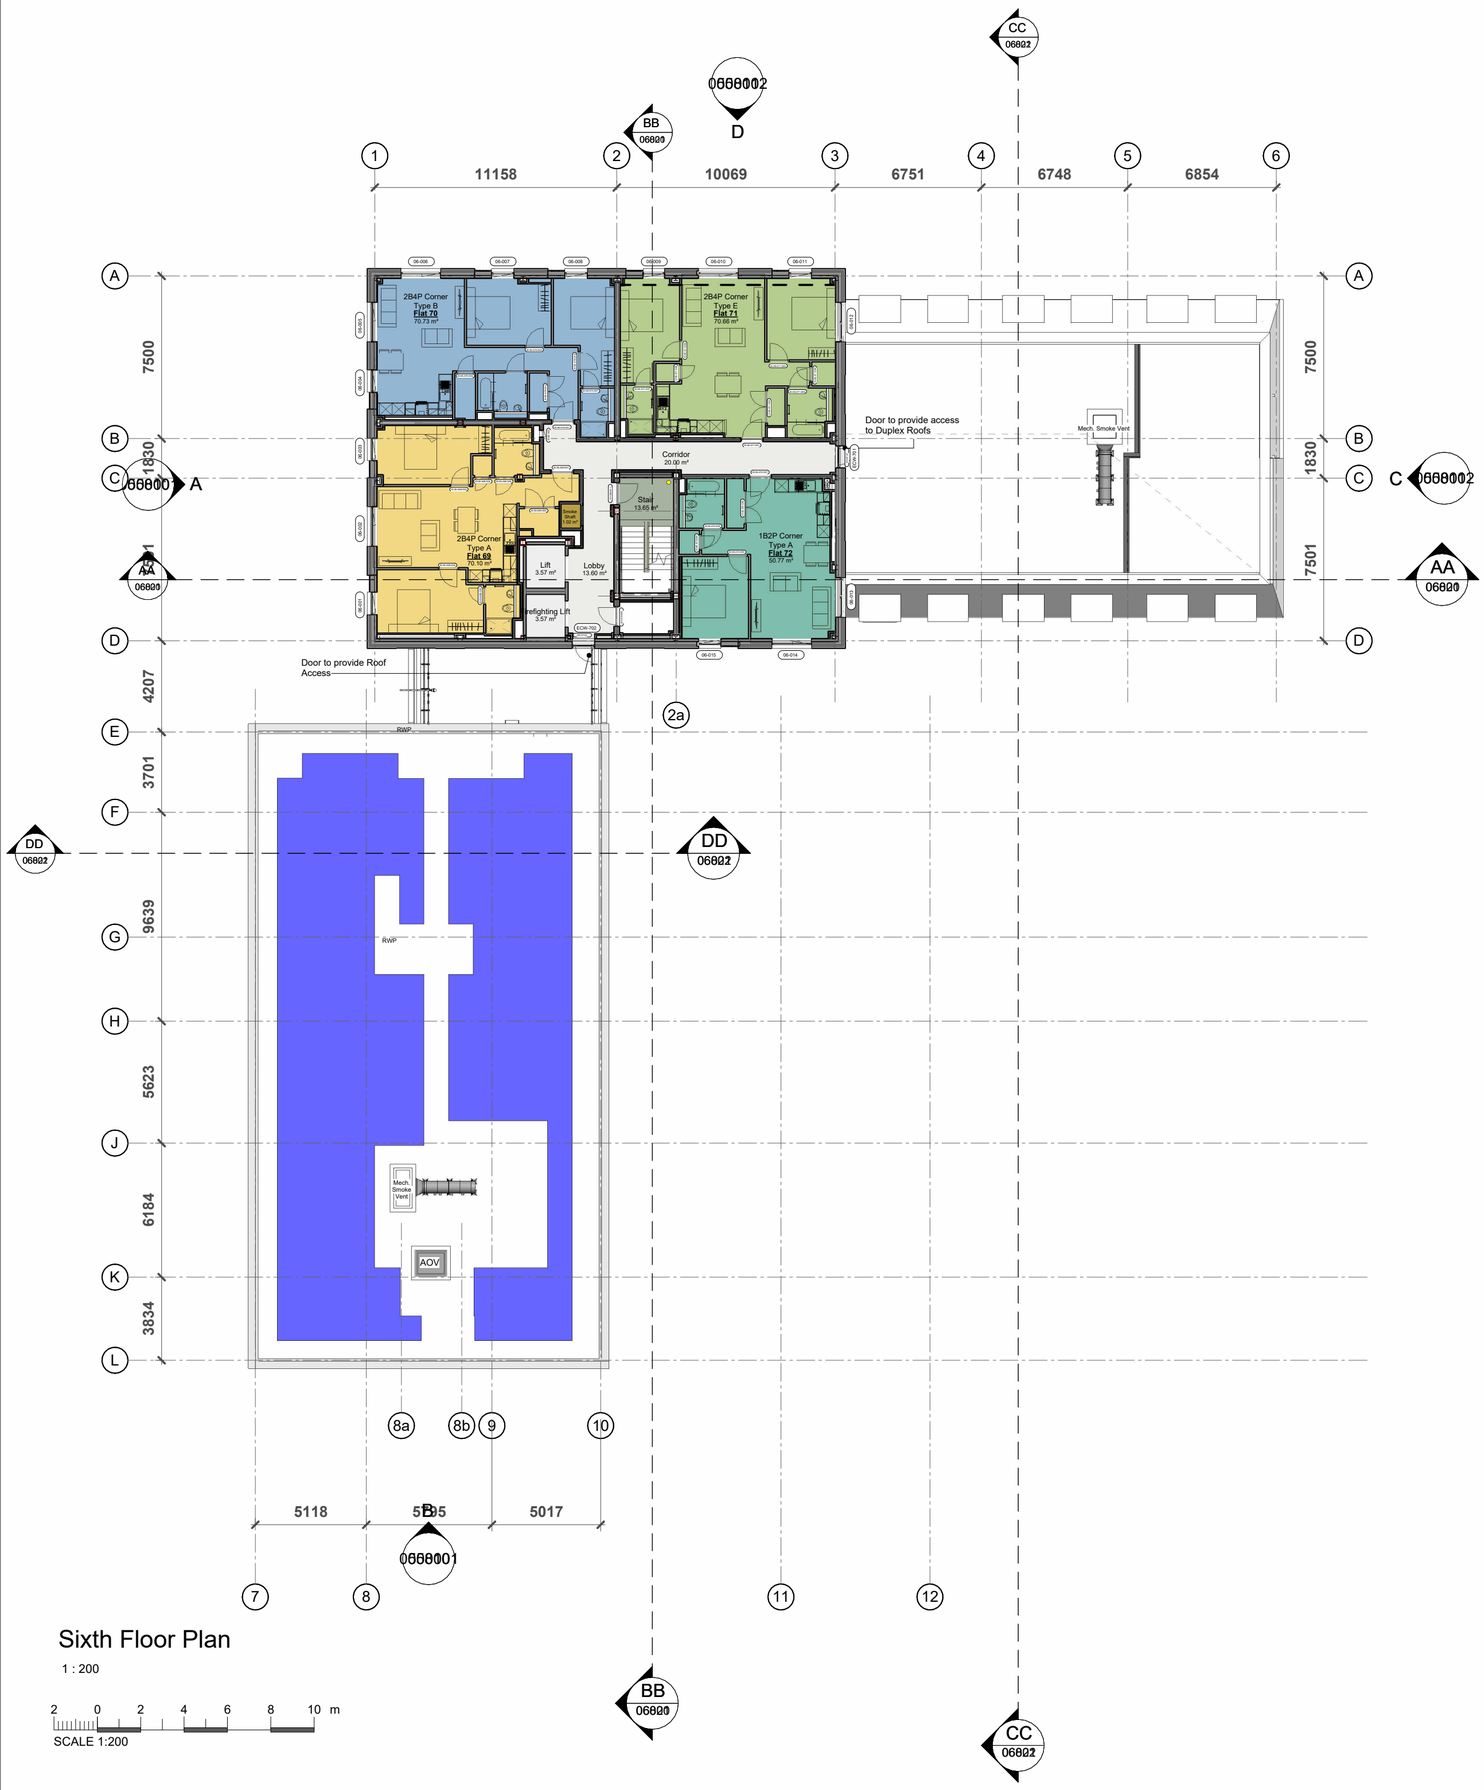


Sixth Floor Plan

1 : 200

2 0 2 4 6 8 10 m

SCALE 1:200

Tenure Type	Name	Area
Common	Lobby	13.6 m²
Common	Stair	13.65 m²
Common	Smoke Shaft	1.02 m²
Common	Corridor	20 m²
Common	Lift	3.57 m²
Common	Firefighting Lift	3.57 m²
		55.4 m²
Shared Ownership	2B4P Corner Type E	70.66 m²
Shared Ownership	1B2P Corner Type A	50.77 m²
Shared Ownership	2B4P Corner Type A	70.1 m²
Shared Ownership	2B4P Corner Type B	70.73 m²
		262.25 m²

- 1B2P Corner Type A
- 2B4P Corner Type A
- 2B4P Corner Type B
- 2B4P Corner Type E
- Corridor
- Firefighting Lift
- Lift
- Lobby
- Smoke Shaft
- Stair

Note:
Do Not Scale from this drawing.
Dimensions are to be checked on site.
If in doubt please ask.

NOTE:

- Areas are appropriate to the current design stage and are liable to change as a result of design development with Design Team
- Internal linings around perimeter columns to be confirmed by Knauf and fire engineer

LEGEND:

ECW-XXX	External Curtain Wall Mark (ECW-Mark)
ICW-XXX	Internal Curtain Wall Mark (ICW-Count)
ED-XX-XXX	External Door Mark (ED-Level-Count)
ID-XX-AXX-DXX	Internal Door Mark (ID-Level-Apartment Number-Count)
ID-M00-DXX	Internal Door Mark (ID-Medical Centre-Count)
ID-CXX-DXX	Internal Door Mark (ID-Communal-Count)
XX-XXX	Window Mark (Level-Count)
PIB	Premises Information Box

Rev	Date	Intls	Details
P1	19/11/2025	PN	Planning - NMA Issue

© The moral rights of the author are hereby asserted.
This drawing and design is the sole property of Buttress Ltd and must not be reproduced without permission.
Buttress Ltd is Registered in England and Wales: 5363573

Buttress

Manchester
41 Bengal Street
Manchester
M4 6AF
0161 236 3303

Leeds
Clockwise, Yorkshire House
Greek Street, Leeds
LS1 5SH
0113 539 7965

www.buttress.net

Certified B Corporation

Project Title	Didsbury Point
Client	Southway Housing
Location	West Didsbury, Manchester
Drawing ref	Sixth Floor GA Plan
Date	19/11/2025 08:29:39
Scale	As indicated
Checker	AH
Size	A2
Job No:	**8845**
Status	**S2** Suitable for Information

Project	Origin	Volume	Level	Type	Role	Number	Rev
8845	BUT	ZZ	06	DR	A	04806	P1

8845-BUT-ZZ-06-DR-A-04806-P1