0m 2m 4m 6m 8m


Drawing Scale 1:100 @ A1

This drawing is subject to copyright and is not to be reproduced in part or whole without approval. Do not scale this drawing - check all dimensions on site .



2 Proposed South Elevation

Scale: 1:100

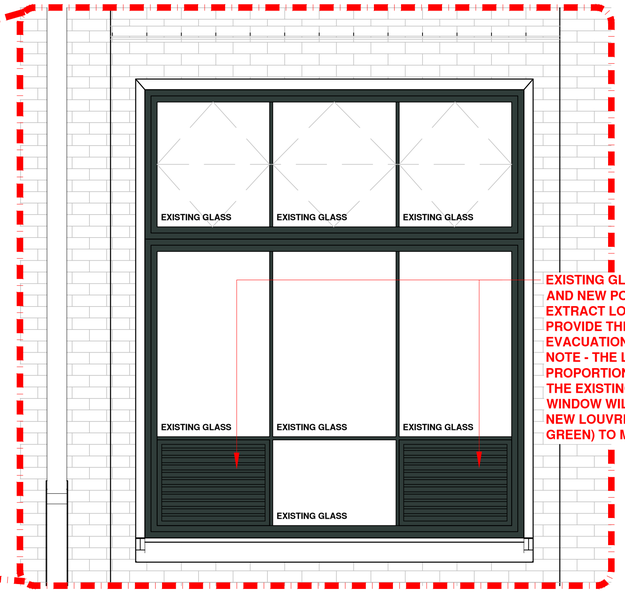

EXISTING GLASS REMOVED FROM 2No. PANES AND NEW POWDER COATED INTAKE AND EXTRACT LOUVRES INSTALLED IN LIEU TO PROVIDE THE REQUIRED VENTILATION FOR THE EVACUATION LIFT UPS UNIT.
NOTE - THE LOUVRES WILL FIT WITHIN THE PROPORTIONS OF THE EXISTING WINDOW i.e. THE EXISTING TIMBER FRAMING TO THE WINDOW WILL REMAIN UNAFFECTED.
NEW LOUVRE COLOUR TO BE RAL 6012 (DARK GREEN) TO MATCH THE WINDOW COLOUR.

3 Detailed Elevation on Louvres Within Extg Window Frame

Scale: 1:20



1 Existing South Elevation

Scale: 1:100

Rev	Description	By	Date
P1	FIRST ISSUE	MPT	10.06.2024

Cassidy+Ashton C+A
www.cassidyashton.co.uk
Architecture + Building Surveying + Town Planning
7 East Cliff, Preston, Lancashire, PR1 3JE T: 01772 258 356
10 Hunters Walk, Canal Street, Chester, CH1 4EB T: 01244 402 900
St Andrews Business Centre, Mold, Flintshire, CH7 1XB T: 01352 706 246

Client

Manchester Metropolitan University

Project

Grosvenor Lifecycle Refurbishment Project

Drawing Title

Proposed New Ventilation Louvres Installed Within Existing Window

Drawn by	NA	Checked by	SB	Date	10/06/2024
Suitability		S4 - Planning		Scale @ A1	1:100 + 1:20

C+A JOB NO.	PROJECT - ORIGINATOR - VOL. - LEVEL - TYPE - ROLE - NUMBER	REV.
10034	1002B-CAA-XX-ZZ-DR-A-017180	P1