DESIGN

DREAM IT, CREATE IT


www.dsdesignltd.co.uk

Pre-Application Proposal V1


@

127 Oswald Rd Chorlton-cum-Hardy,
Manchester
M21 9GE


Client: Mr. Mohammed Yusuf

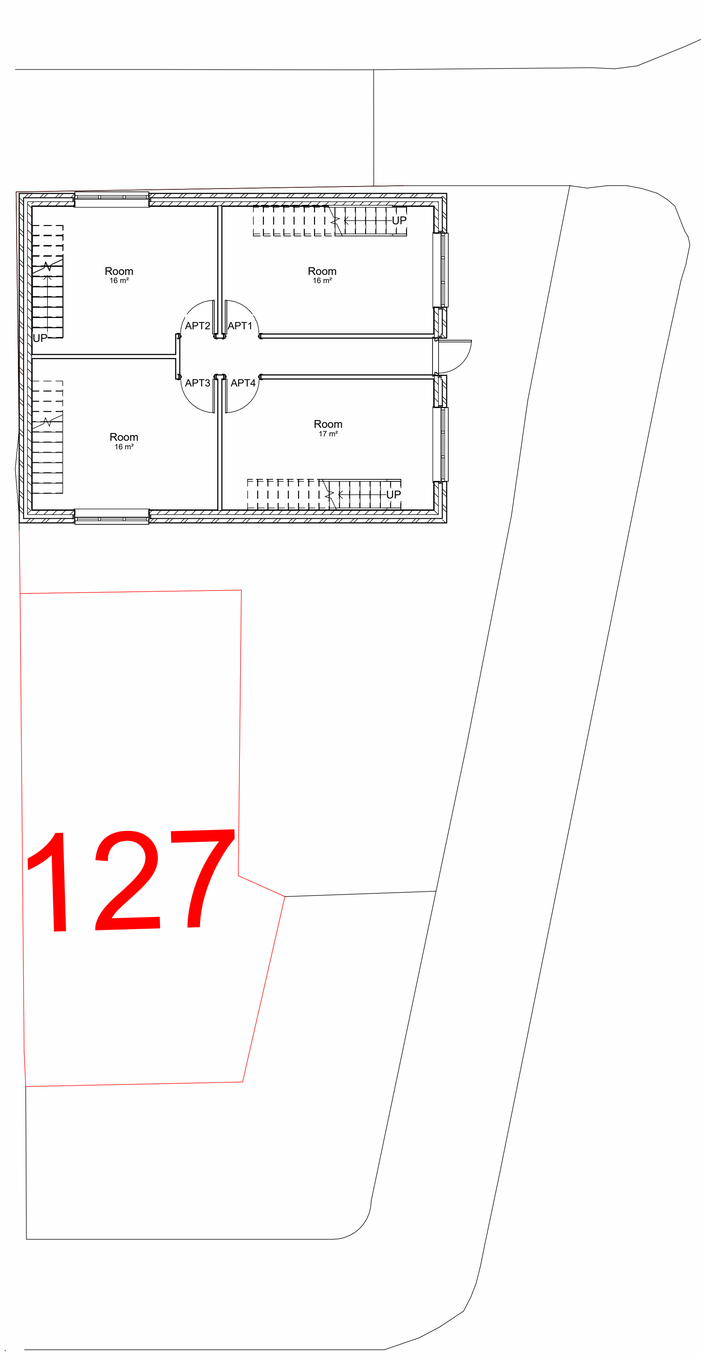

1 Proposed Ground Floor Plan
1 : 75

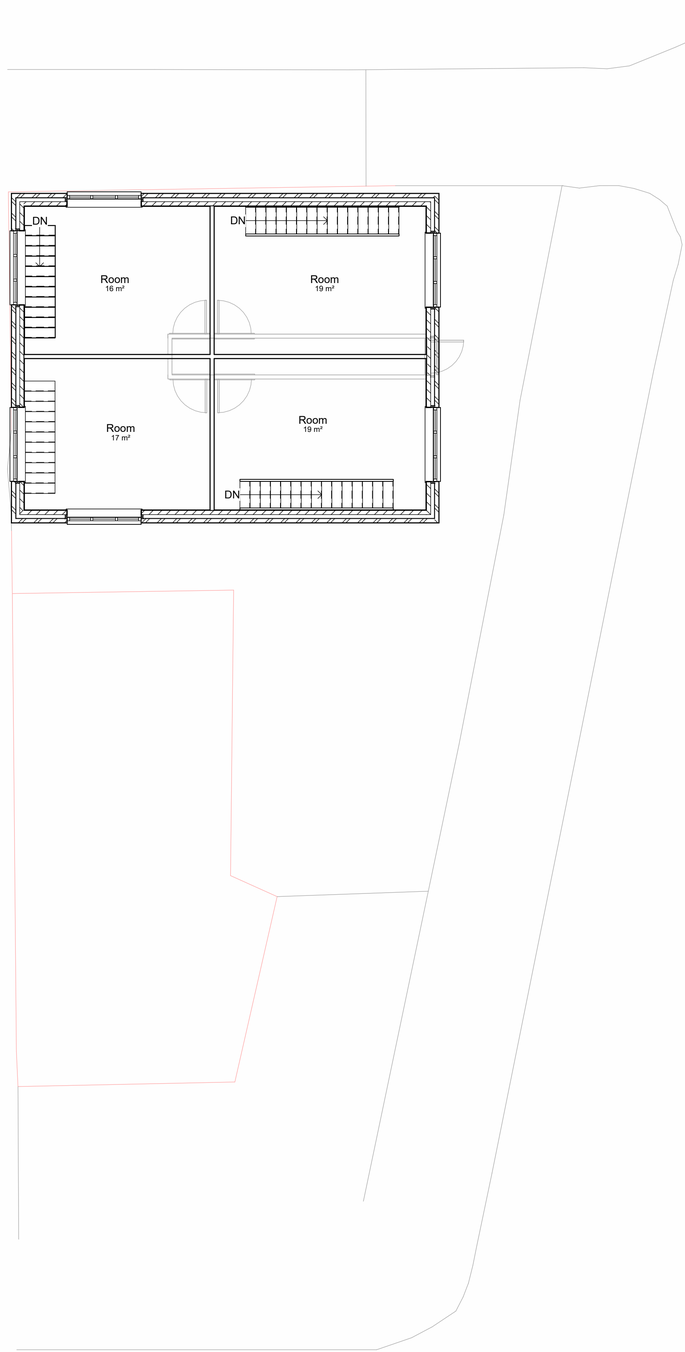

2 Proposed First Floor Plan
1 : 75

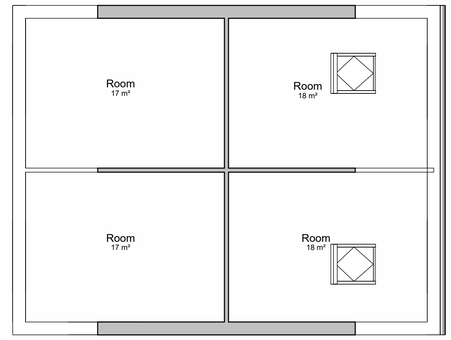

3 Proposed Second Floor Plan
1 : 75

DESIGN
BREAM IT, CREATE IT

www.dsdesignltd.co.uk

No.	Description	Date
	Pre-Application	27/10/25


Project:

Proposed Apartments @
127 Oswald Road, M21 9GE


Site Address:

127 Oswald Road, M21 9GE


Project number	25/DSPRE/01159
Date	27/10/25
Drawn by	DS
Checked by	DS
Client:	Mr. Mohammed Yusuf
Scale	1:50 1:75 1:100 @ A1

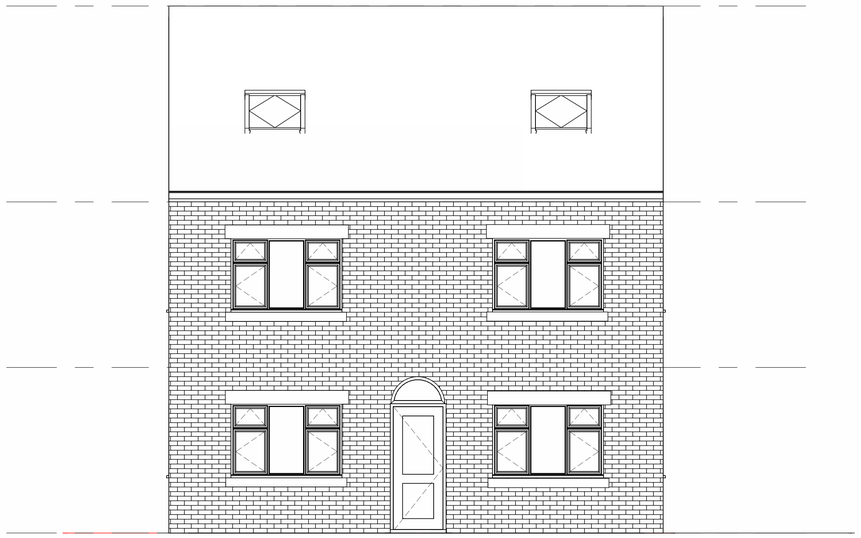


1 **Front Elevation**
1 : 50

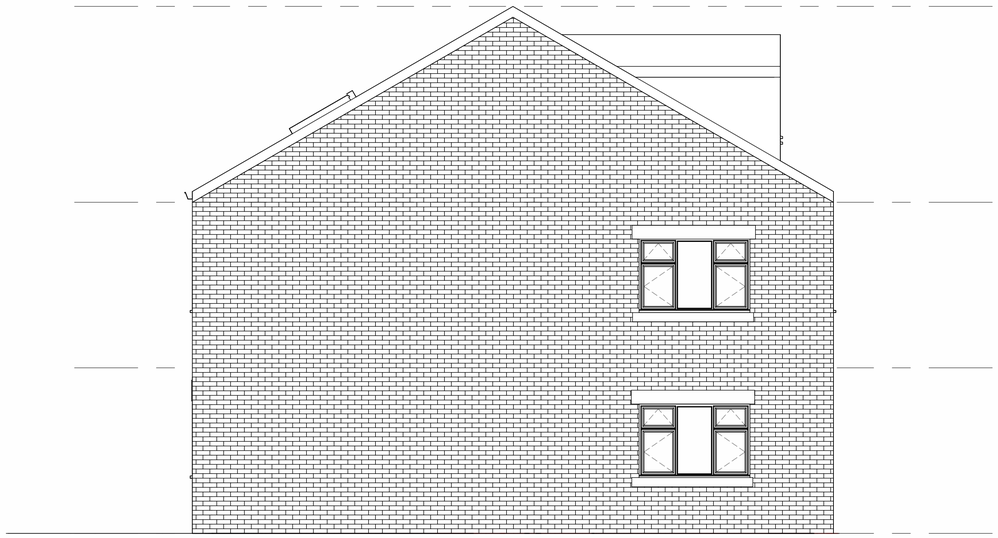

2 **Side (1) Elevation**
1 : 50

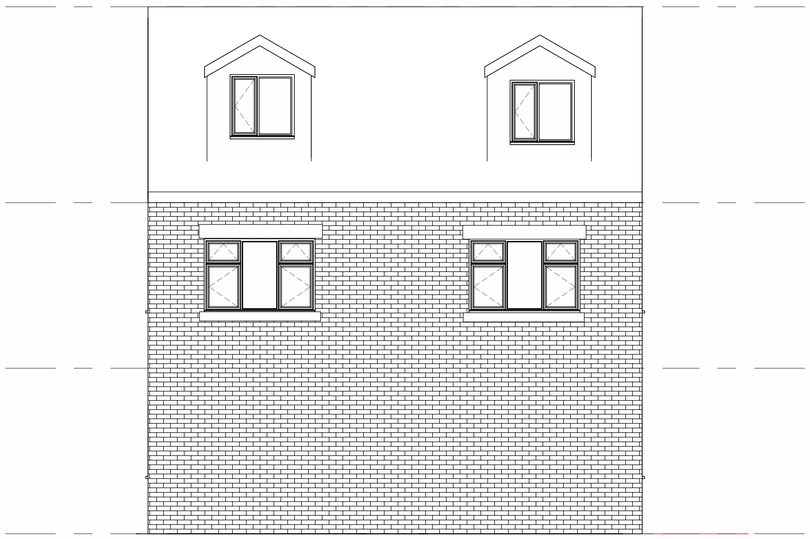

4 **Rear Elevation**
1 : 50

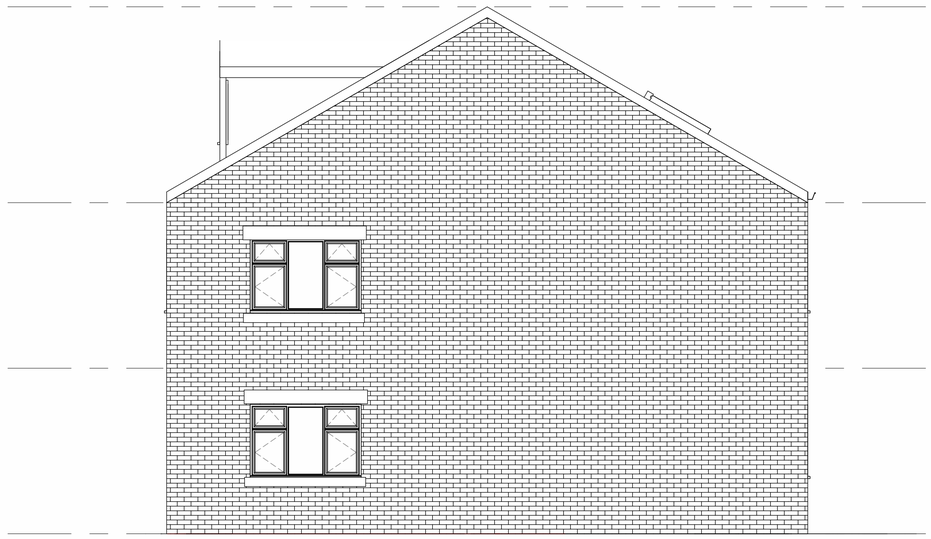

3 **Side (2) Elevation**
1 : 50

DESIGN
DREAM IT, CREATE IT

www.dsdesignltd.co.uk

No.	Description	Date
	Pre-Application	27/10/25


Project:

Proposed Apartments @
127 Oswald Road, M21 9GE


Site Address:

127 Oswald Road, M21 9GE


Project number	25/DSPRE/01159
Date	27/10/25
Drawn by	DS
Checked by	DS
Client:	Mr. Mohammed Yusuf
Scale	1:50 1:75 1:100 @ A1

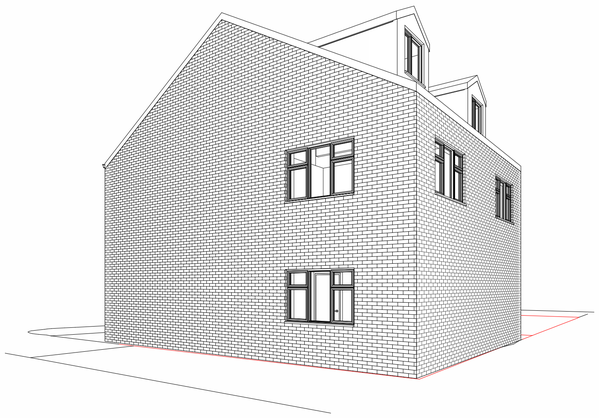

2 3D View 2

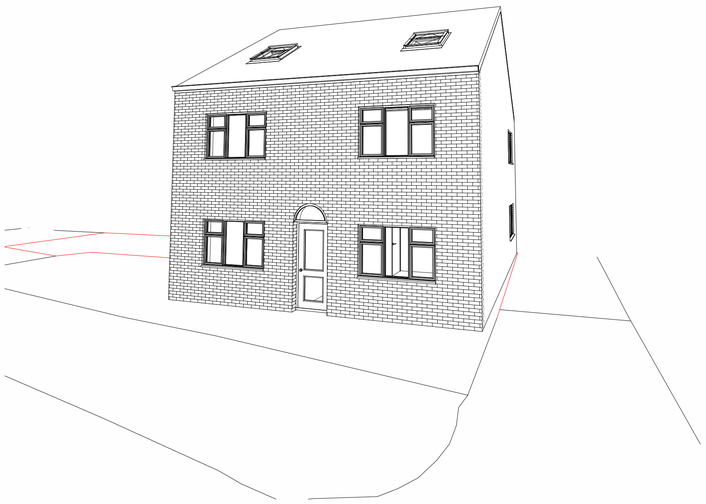

1 3D View 1

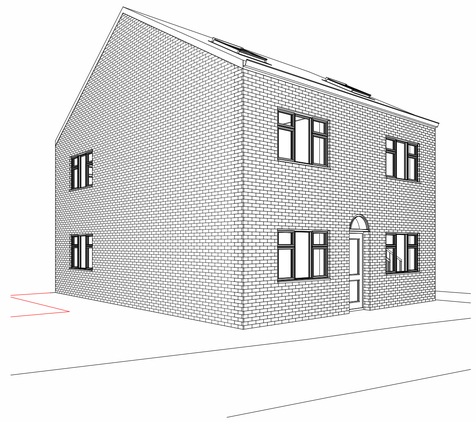

3 3D View 3

DESIGN
DREAM IT, CREATE IT

www.dsdesignltd.co.uk

No.	Description	Date
	Pre-Application	27/10/25

Project:

Proposed Apartments @
127 Oswald Road, M21 9GE

Site Address:

127 Oswald Road, M21 9GE

Project number 25/DSPRE/01159

Date 27/10/25

Drawn by DS

Checked by DS

Client:
Mr. Mohammed Yusuf

Scale 1:50 1:75 1:100 @ A1